




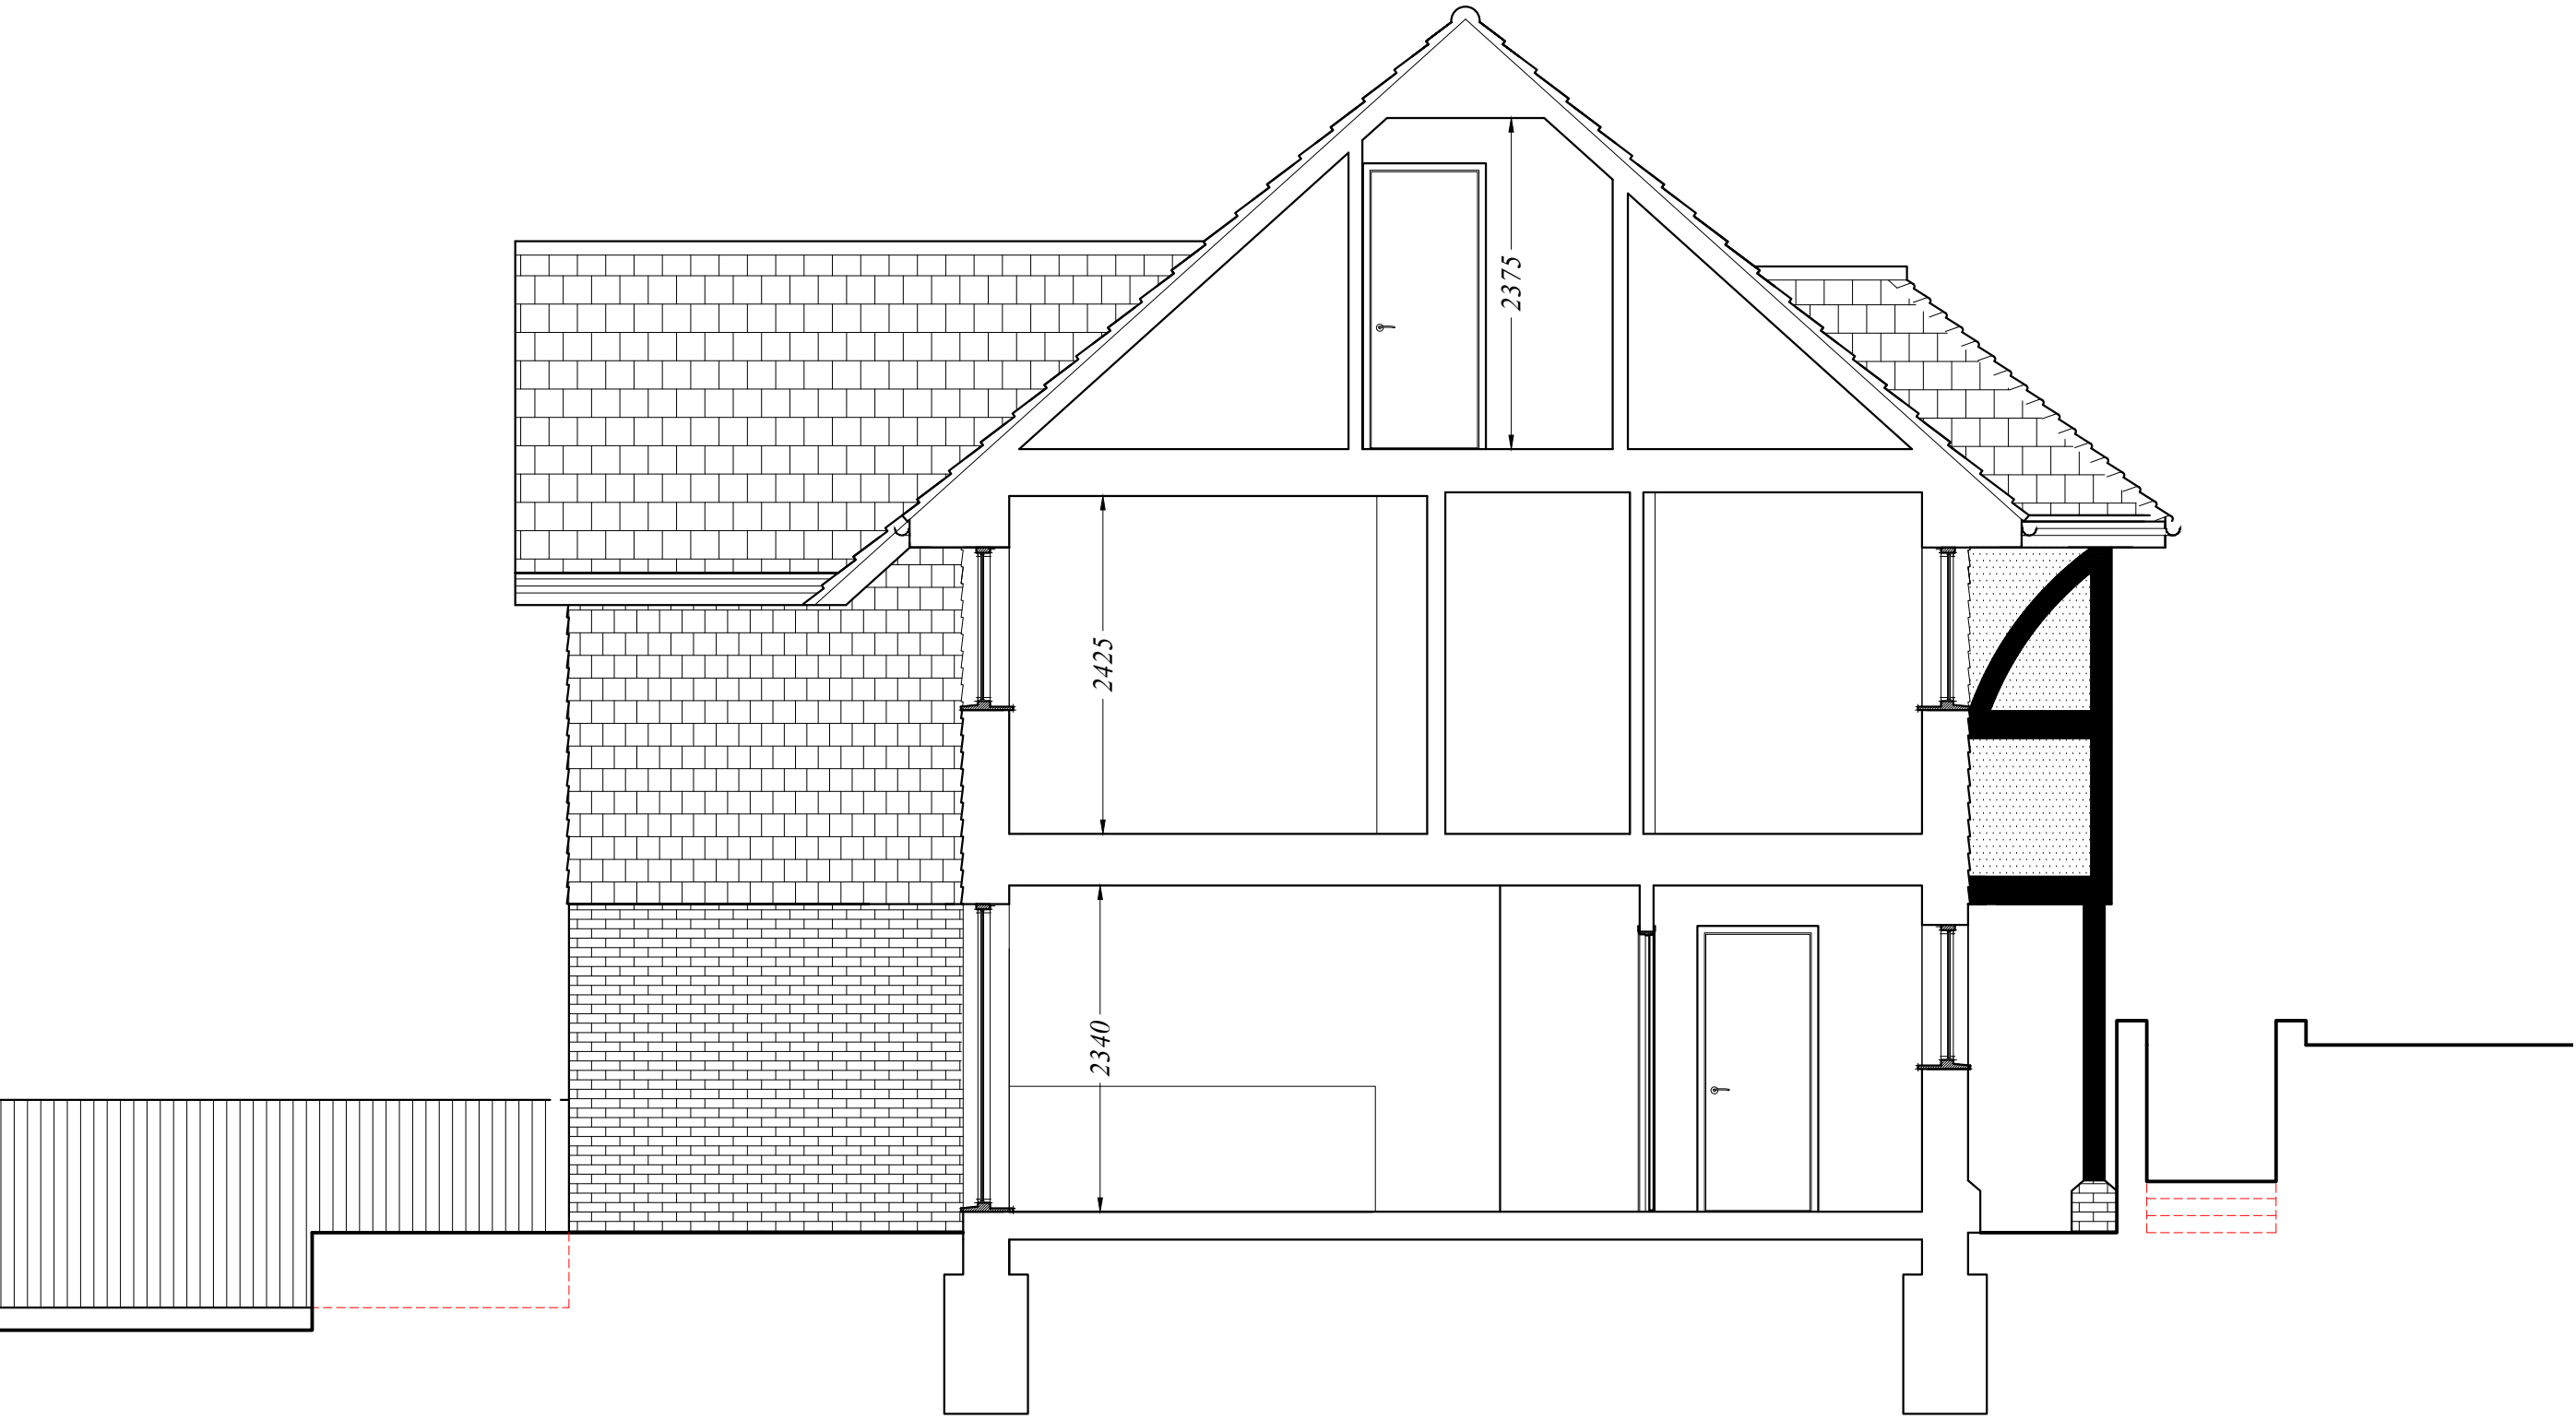


Section A-A

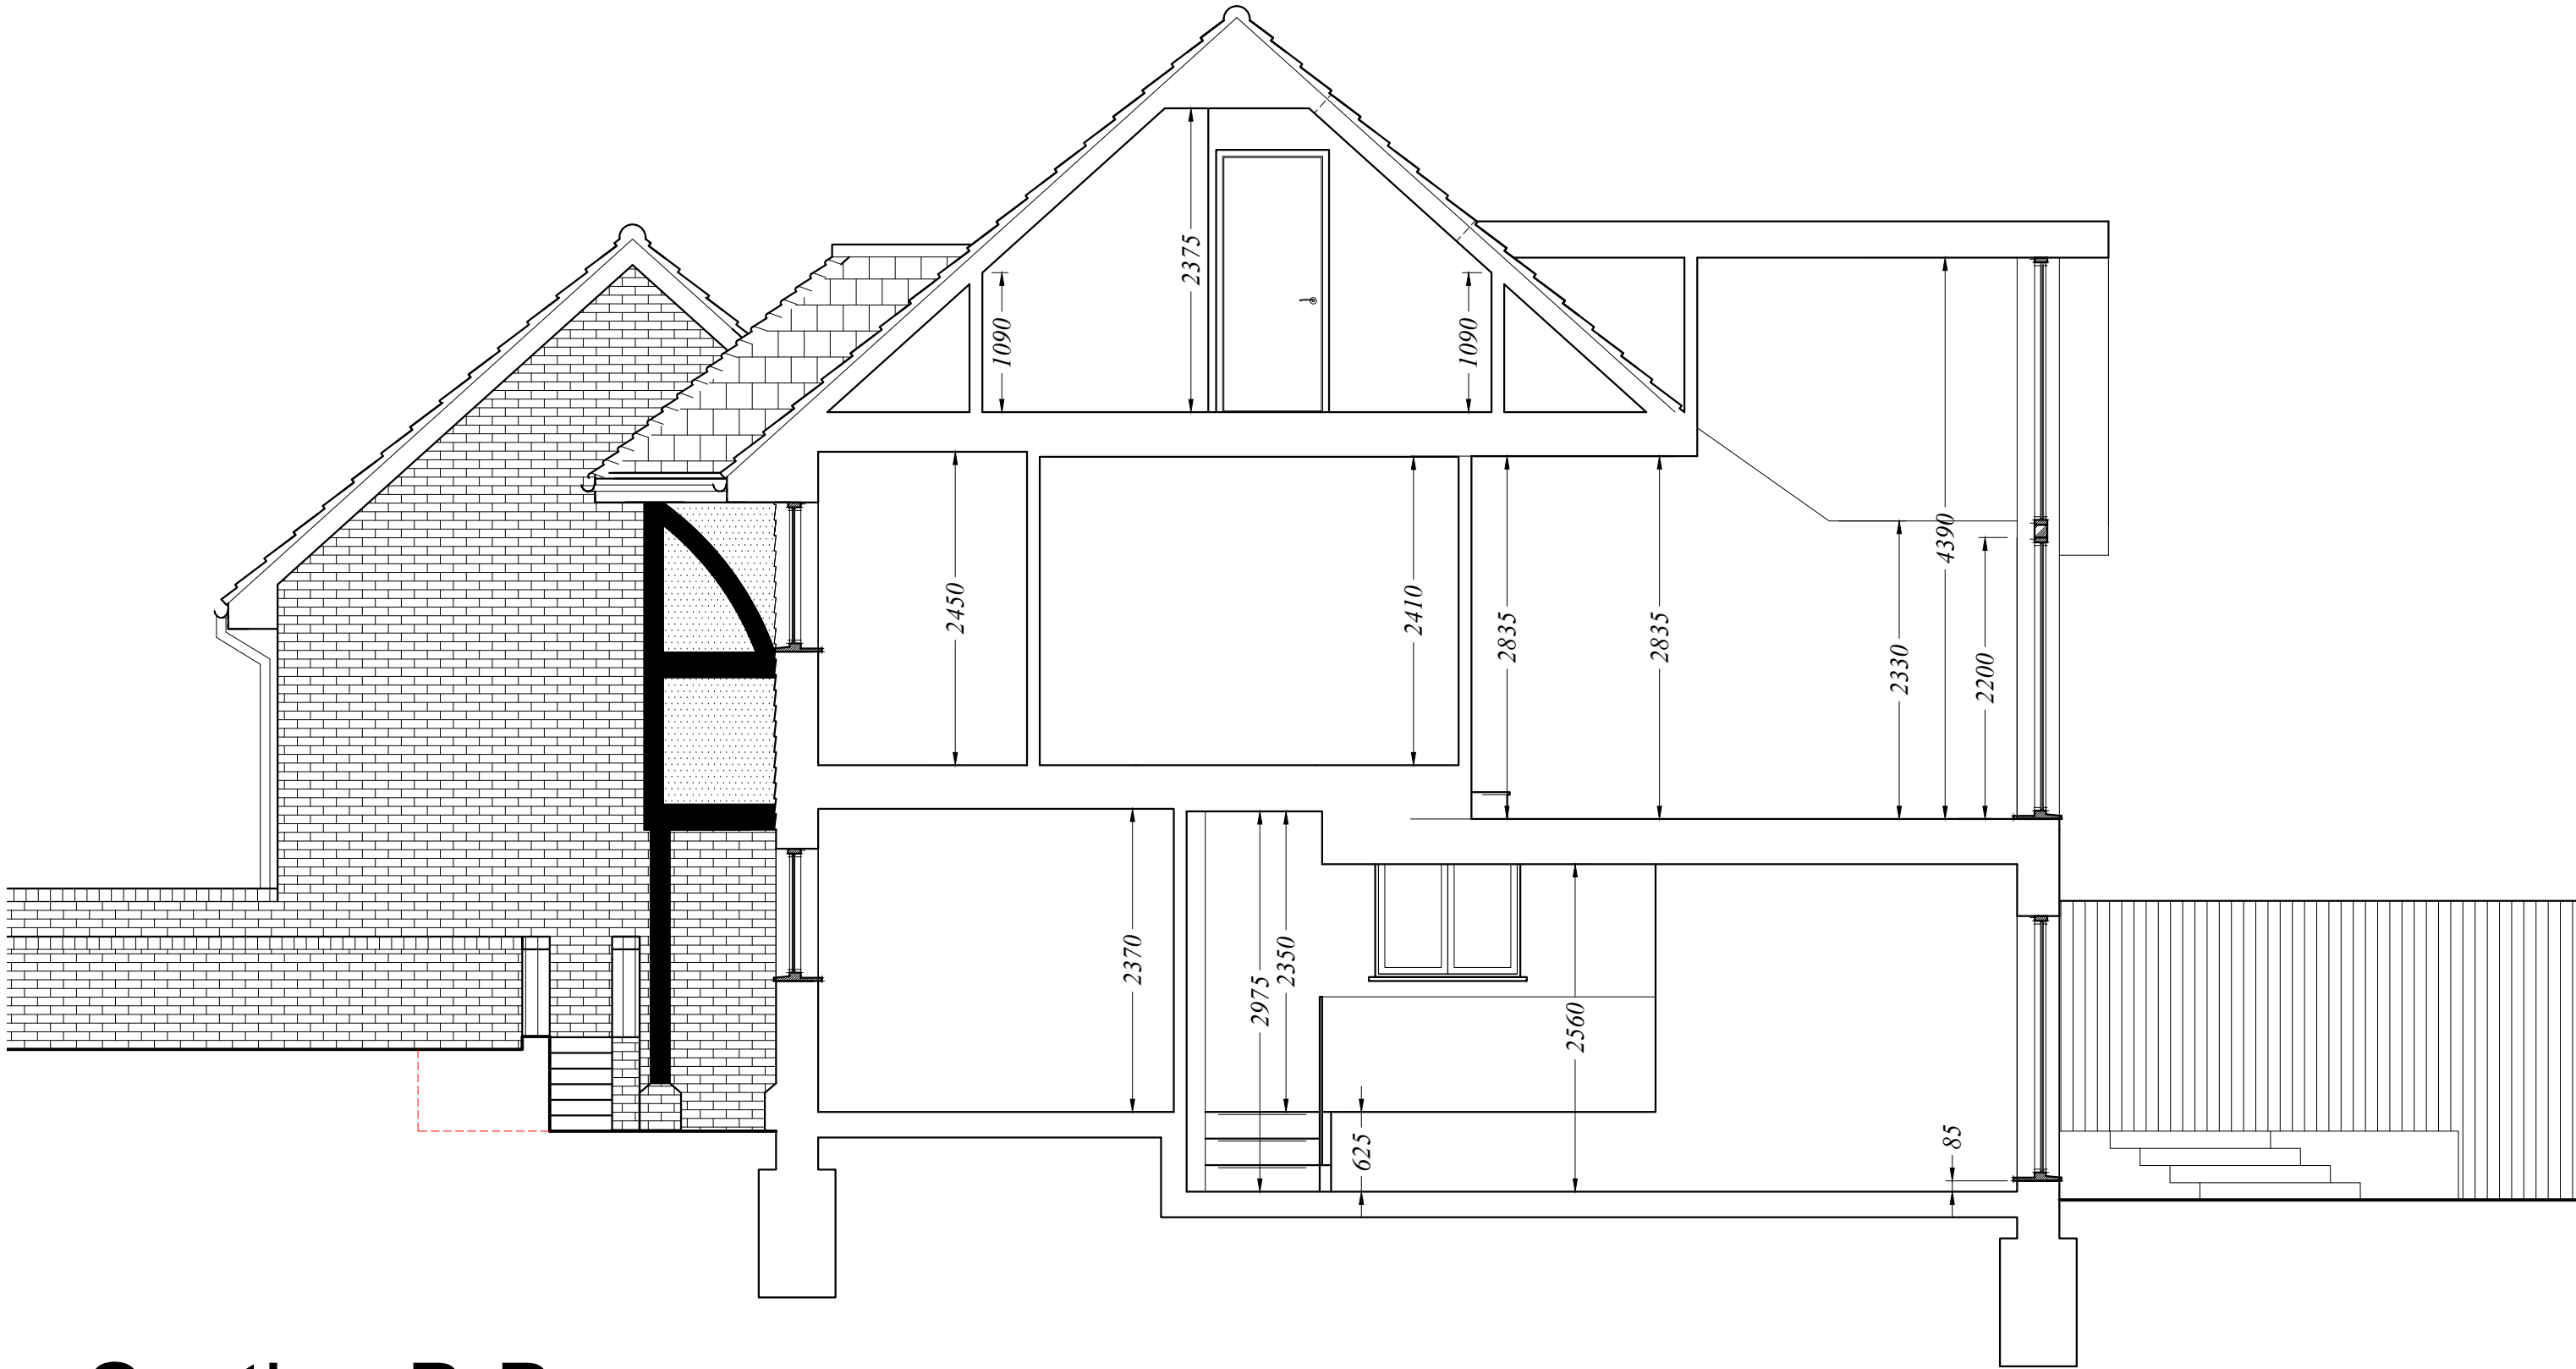

Section B-B

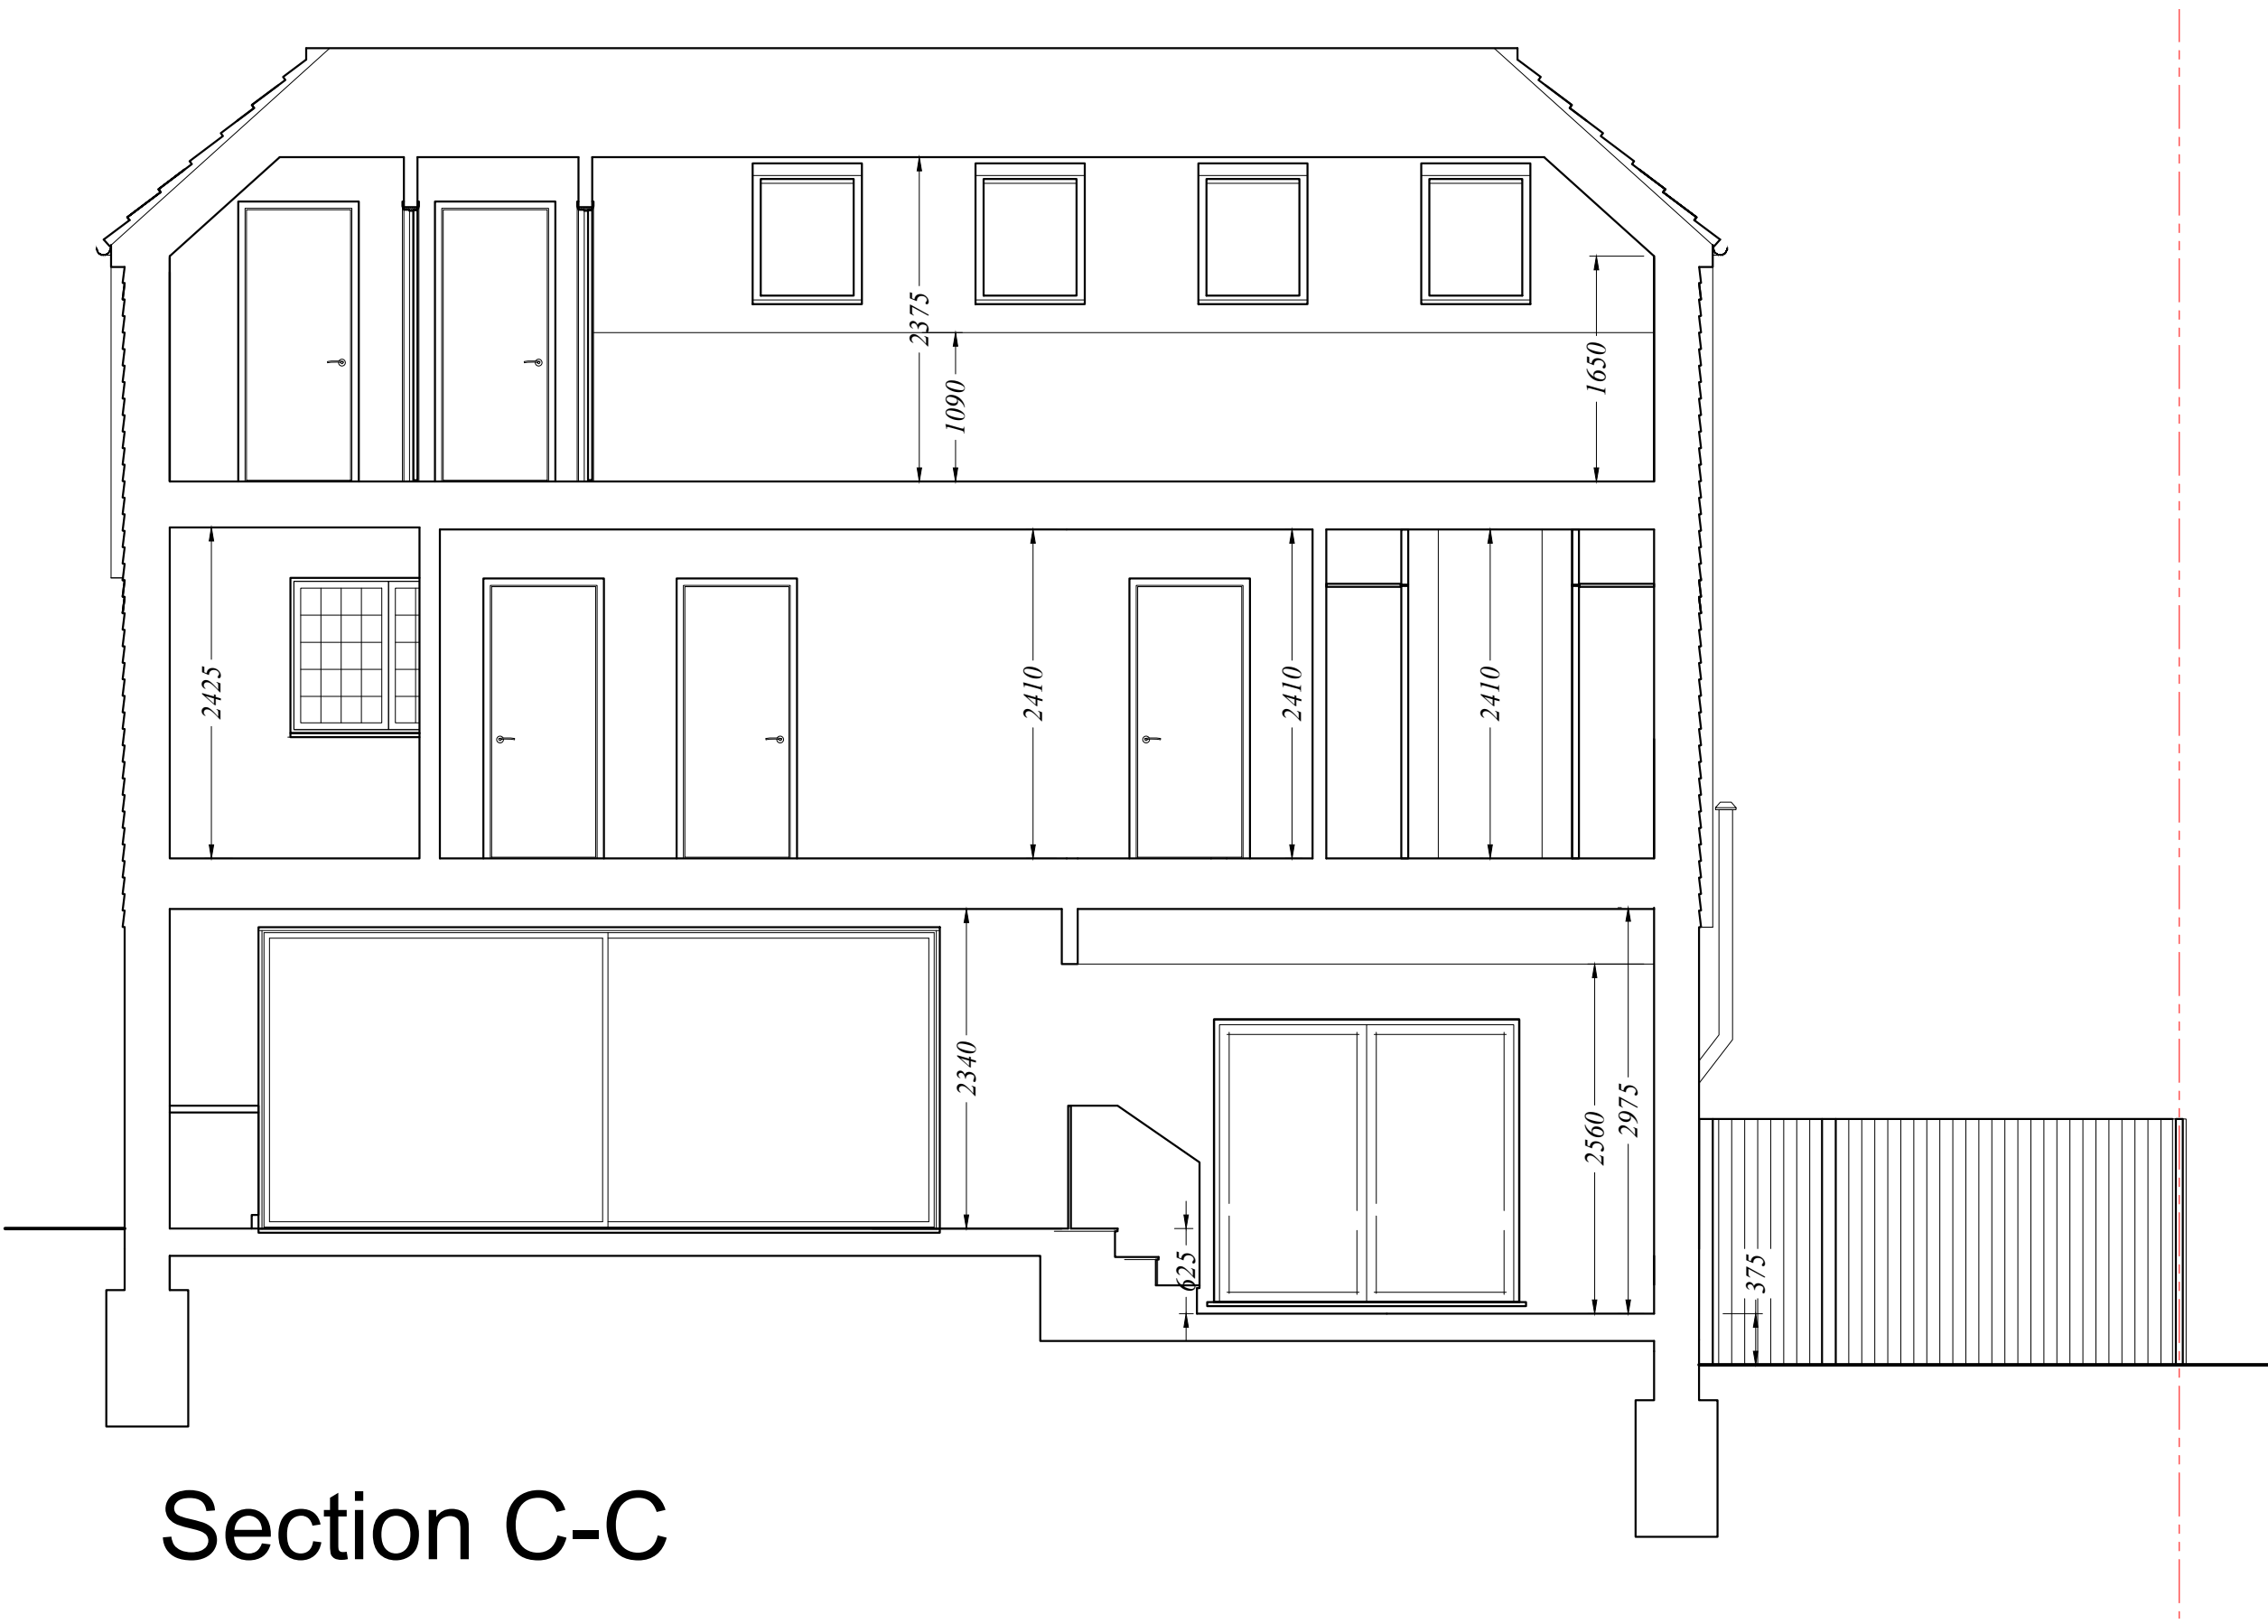

Section C-C

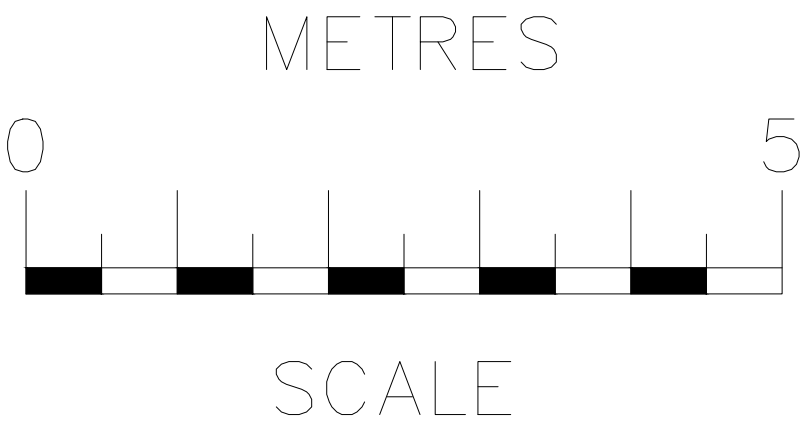

rev	date	description
RB Design		
1 Love Avenue, Croydon, Surrey, Surrey RH10 4LE		
Tel: 01342 523 765 Mob: 07908 9918 928 Email: info@rbdesign.co.uk		
Project	4 Burton Gardens, Lingfield Road, EAST GRINSTEAD RH19 2HD	Date: 23.09.24
Client	Mt & Mrs Thwaites	Scale: 1:50
SECTIONS PROPOSED		PLN 09