



General Note(s):
This document contains confidential and proprietary information that cannot be reproduced or divulged, in whole or in part, without prior written authorisation from Carnegie Steel Buildings Ltd.
Carnegie Steel Buildings Ltd is to be notified immediately of suspected omissions or discrepancies.
All dimensions in millimetres, unless otherwise stated.
Copyright © CARNEGIE STEEL BUILDINGS LTD - Registered in England and Wales No.04820578.

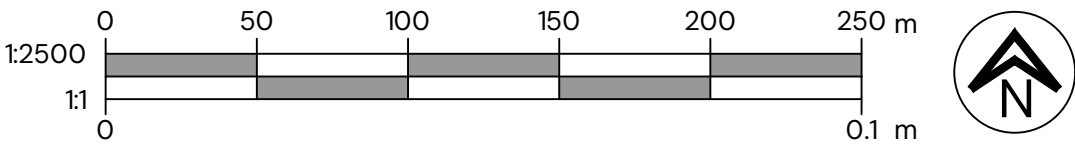

FOR PLANNING

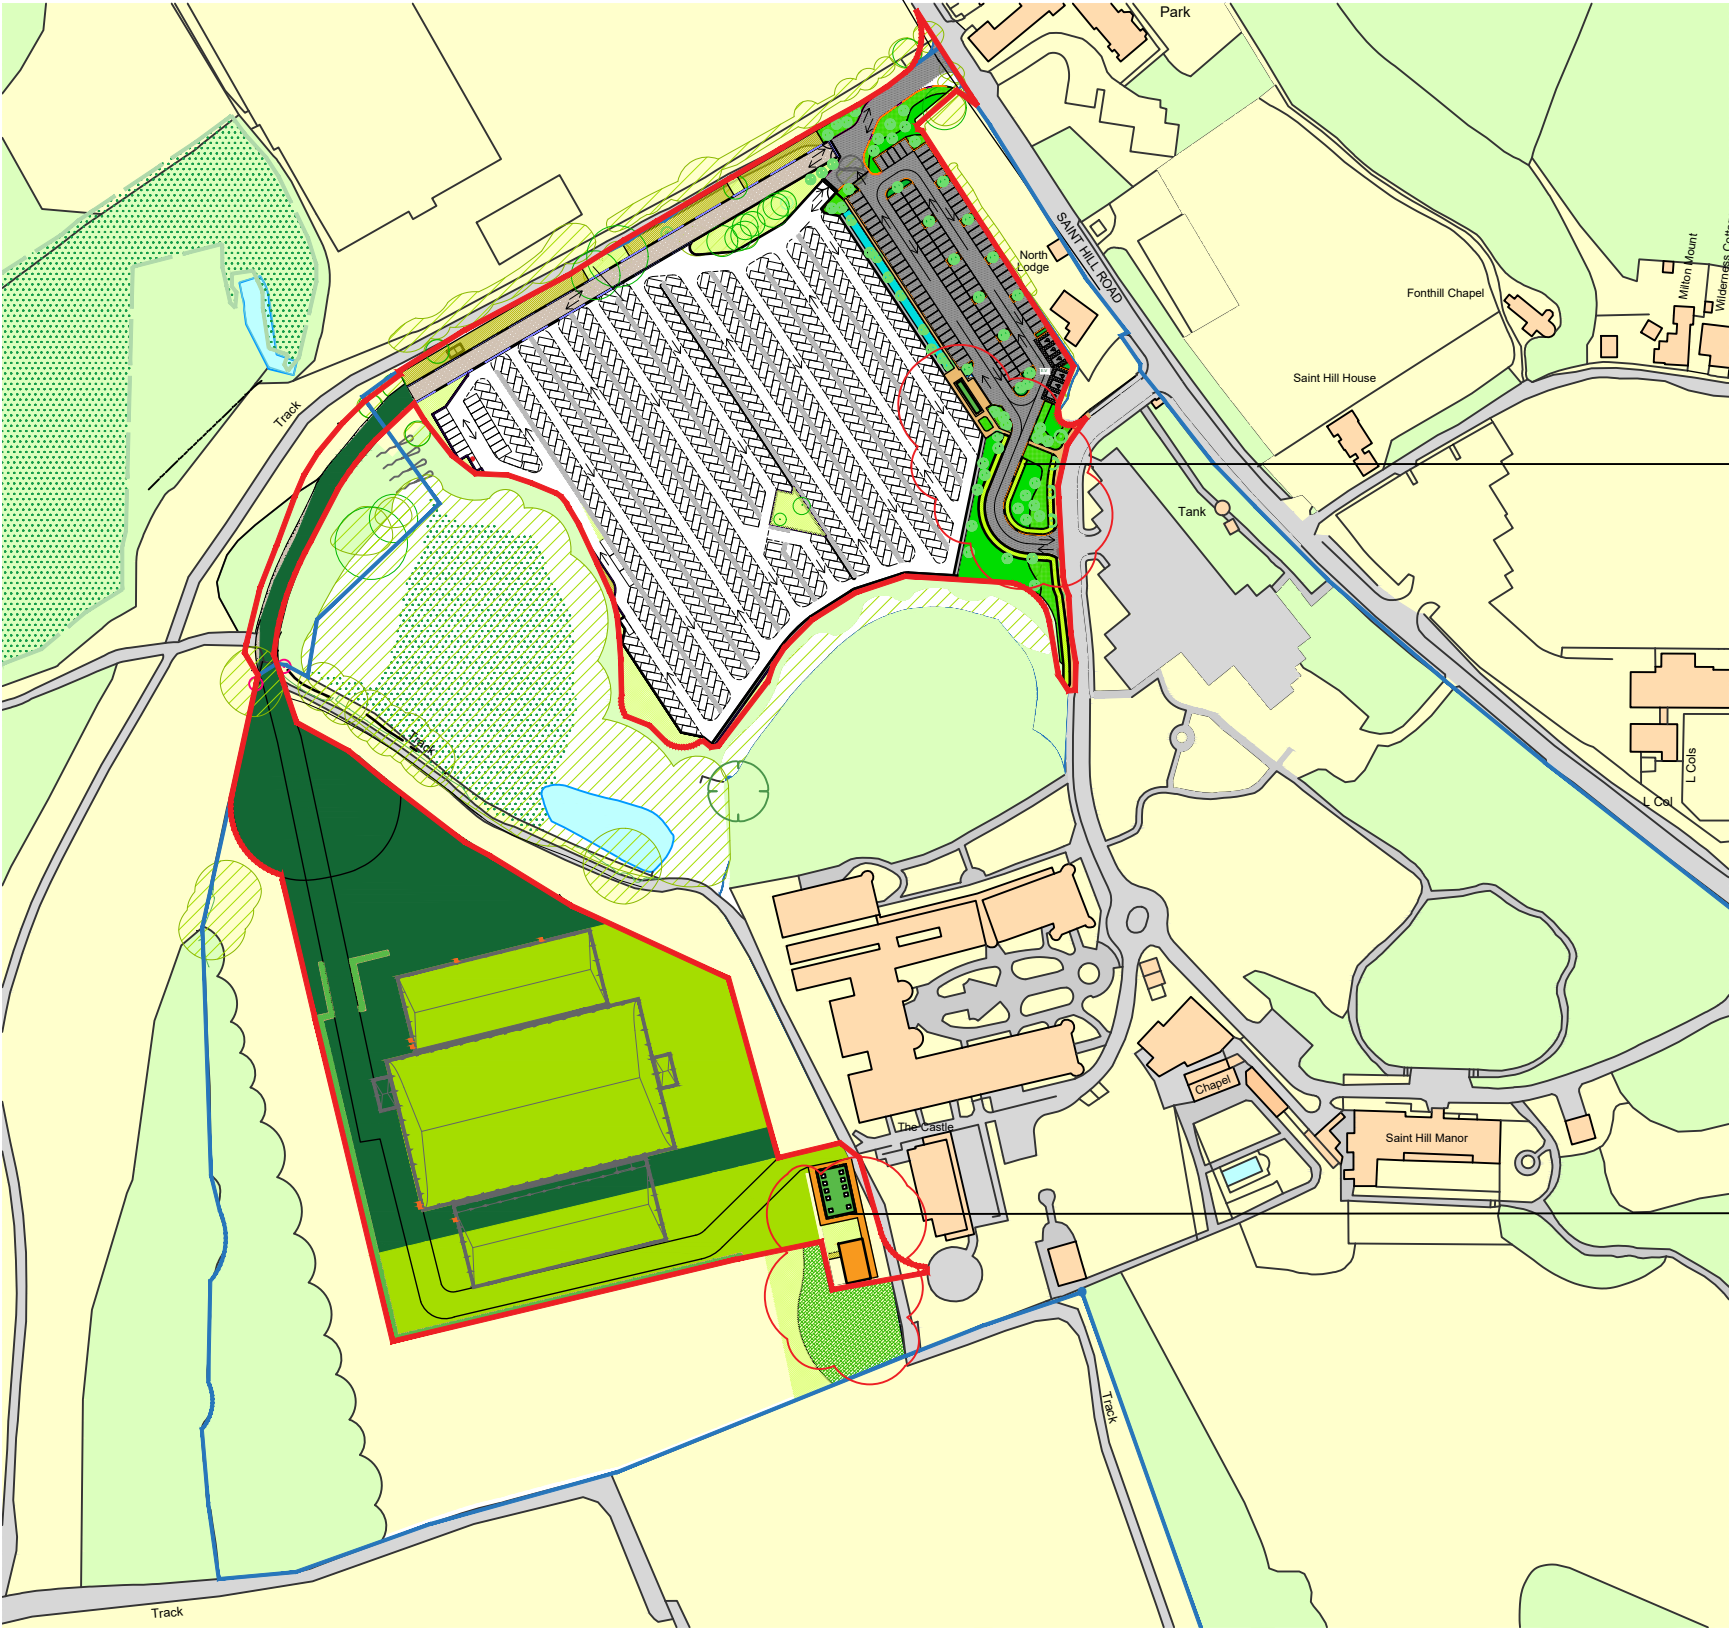

This document shows the differences between the superceded site plan and the new site plan. It is to be read in conjunction with all other submitted documents.

Entrance to car park has been modified to reduce visual impact to Saint Hill Road

Waiting area replaces previous washroom in car park to reduce impact of development on Jurhing Field. The waiting area now features masonry external structure to match St. Hill Manor and the neighboring garage.

Washroom adjacent to refectory has been reduced in size and is surrounded by BNG enhancement reducing visual impact of this development. The washroom now features masonry external structure.