


0 10m 20m 30m 40m 50m
SCALE 1:1250 © A3

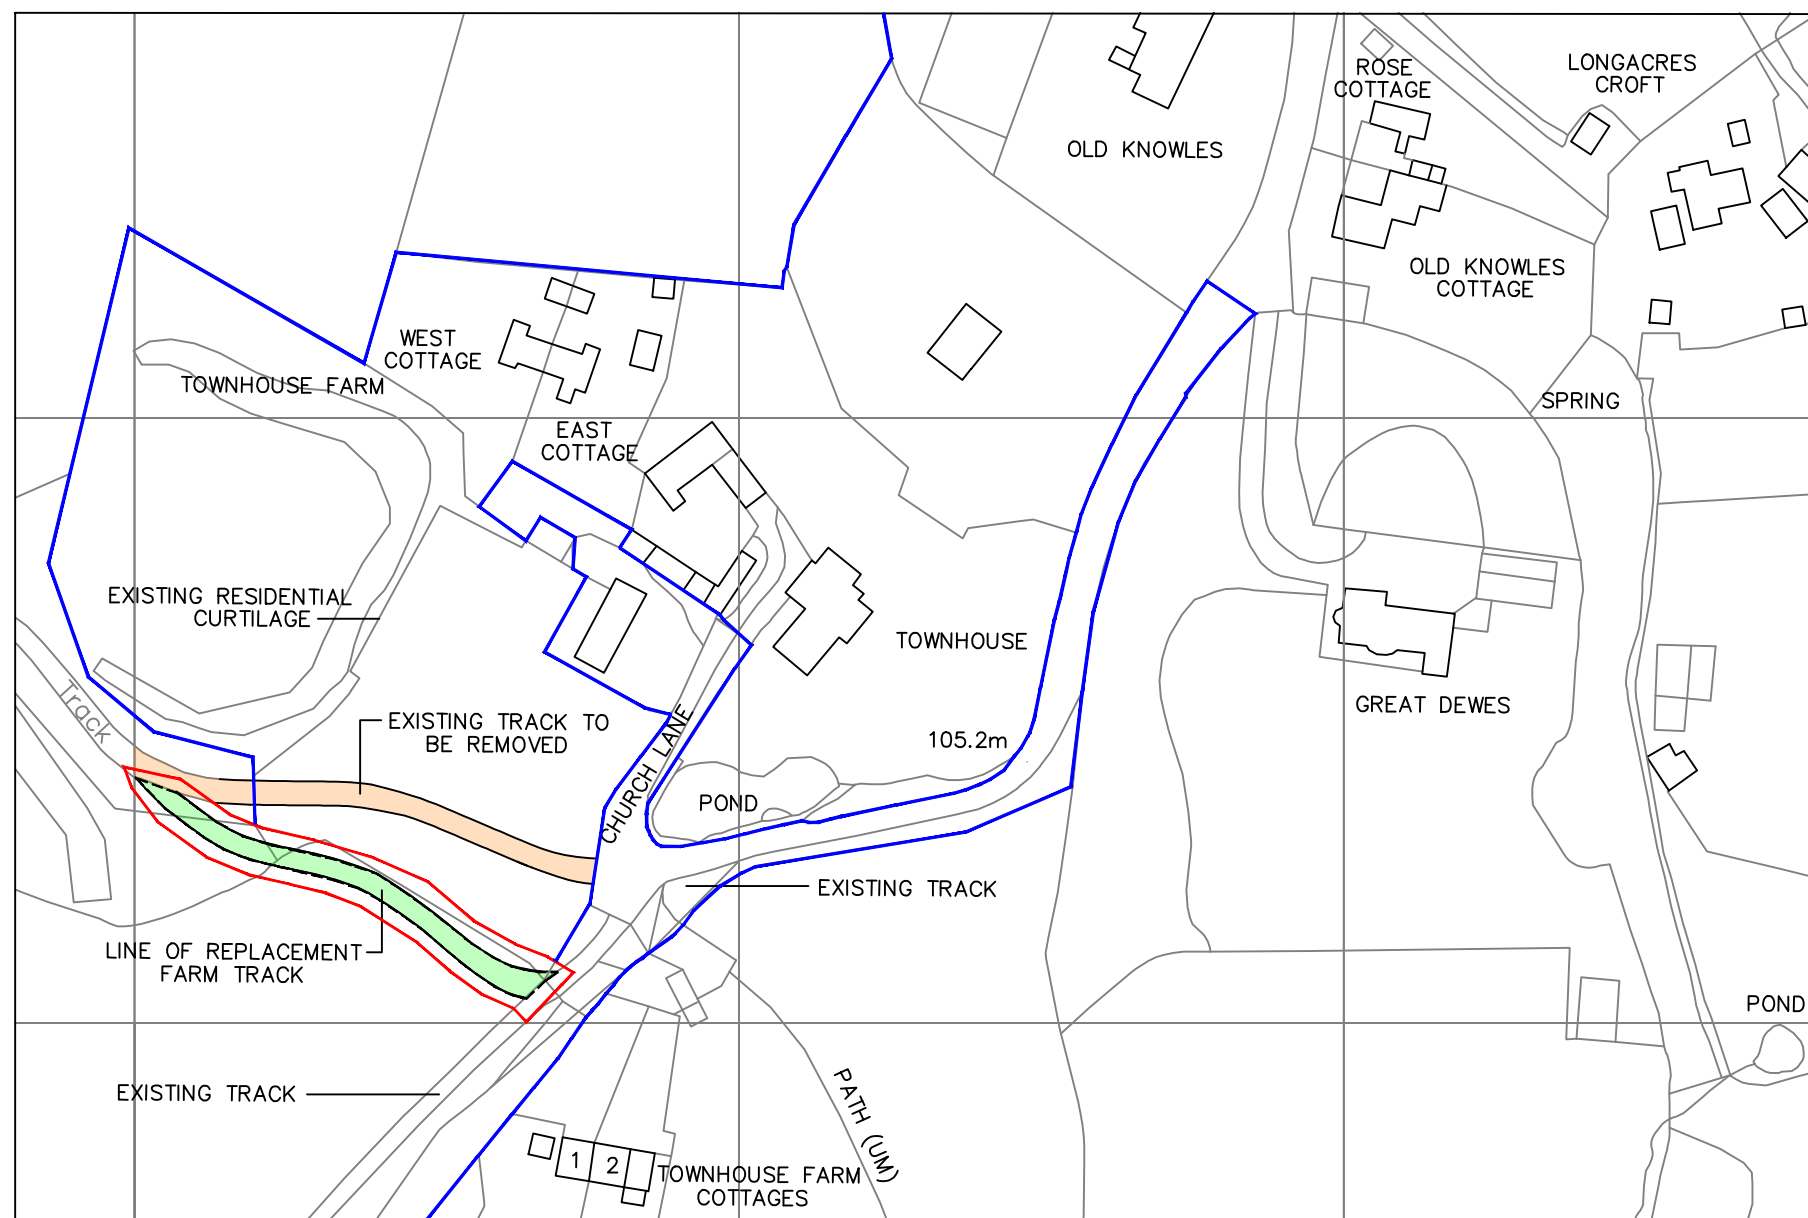

Crown Copyright and database rights 2025. OS AC0000814278 National Map Centre. Purchased 20/02/2025 1 year licence.

REV E-BLUE MODS. 16/10/2025
REV D-BLUE/RED LINE MODS. 13/10/2025
REV C-MINOR MODS. 14/04/2025
REV B-EXG. TRACK MOD. 25/03/2025
REV A-MINOR MODS 19/03/2025

FOR DICKINSON TRUST		
SITE THE BALCOMBE ESTATE, CHURCH LANE, ARDINGLY, HAYWARDS HEATH. RH17 6UR		
TITLE LOCATION PLAN TRACK DIVERSION		
SCALE 1:1250 © A3	DRAWN AH 02/25	DRAWING NO. 01L REV E