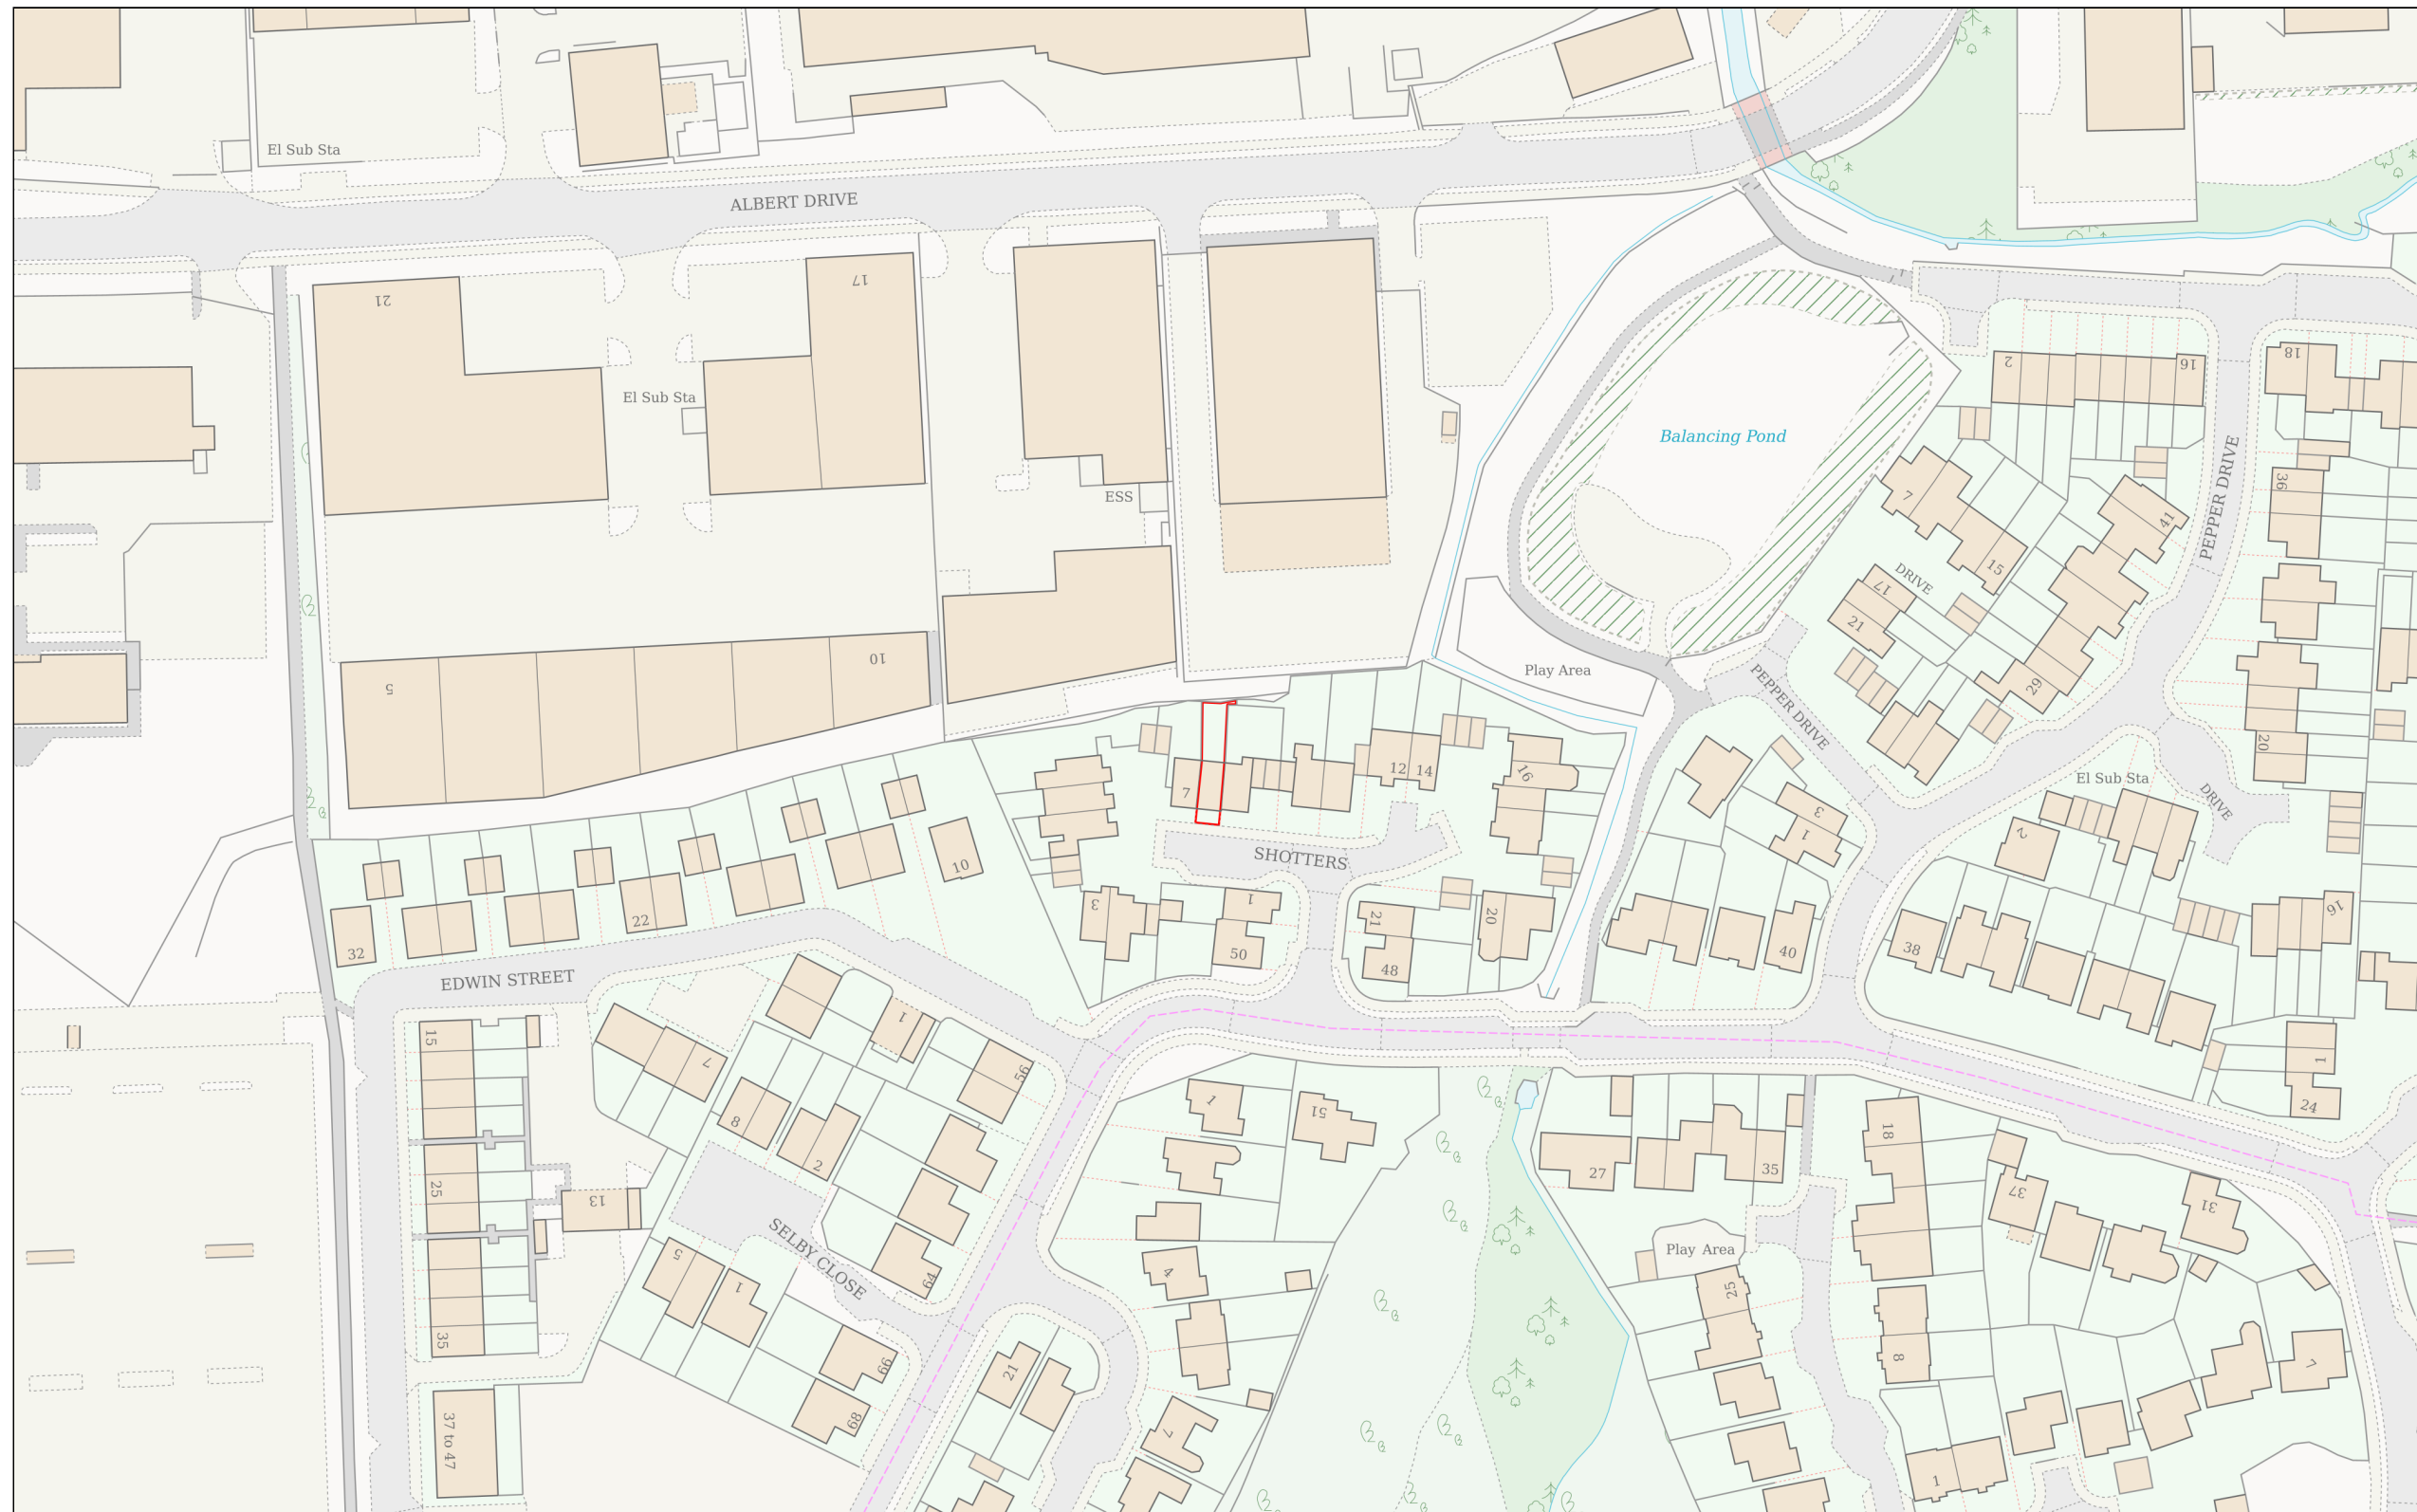


Site Address: 8, Shotters, Burgess Hill, RH15 9QE

Scale: 1:1250 @A3

Planning Portal Reference: **PP-15096582v1**