



SECTION AA

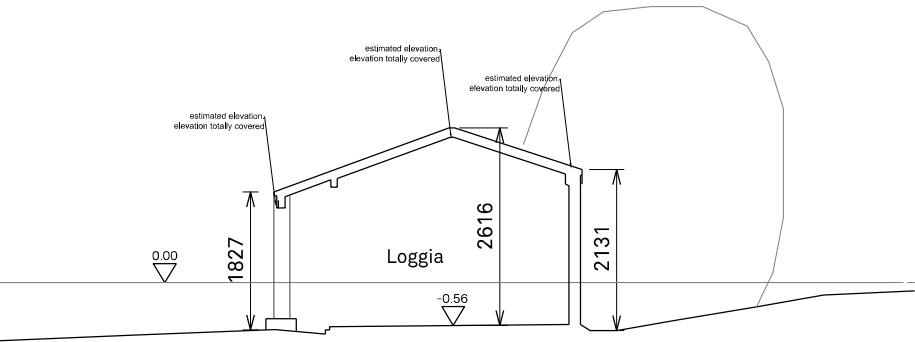

SECTION BB

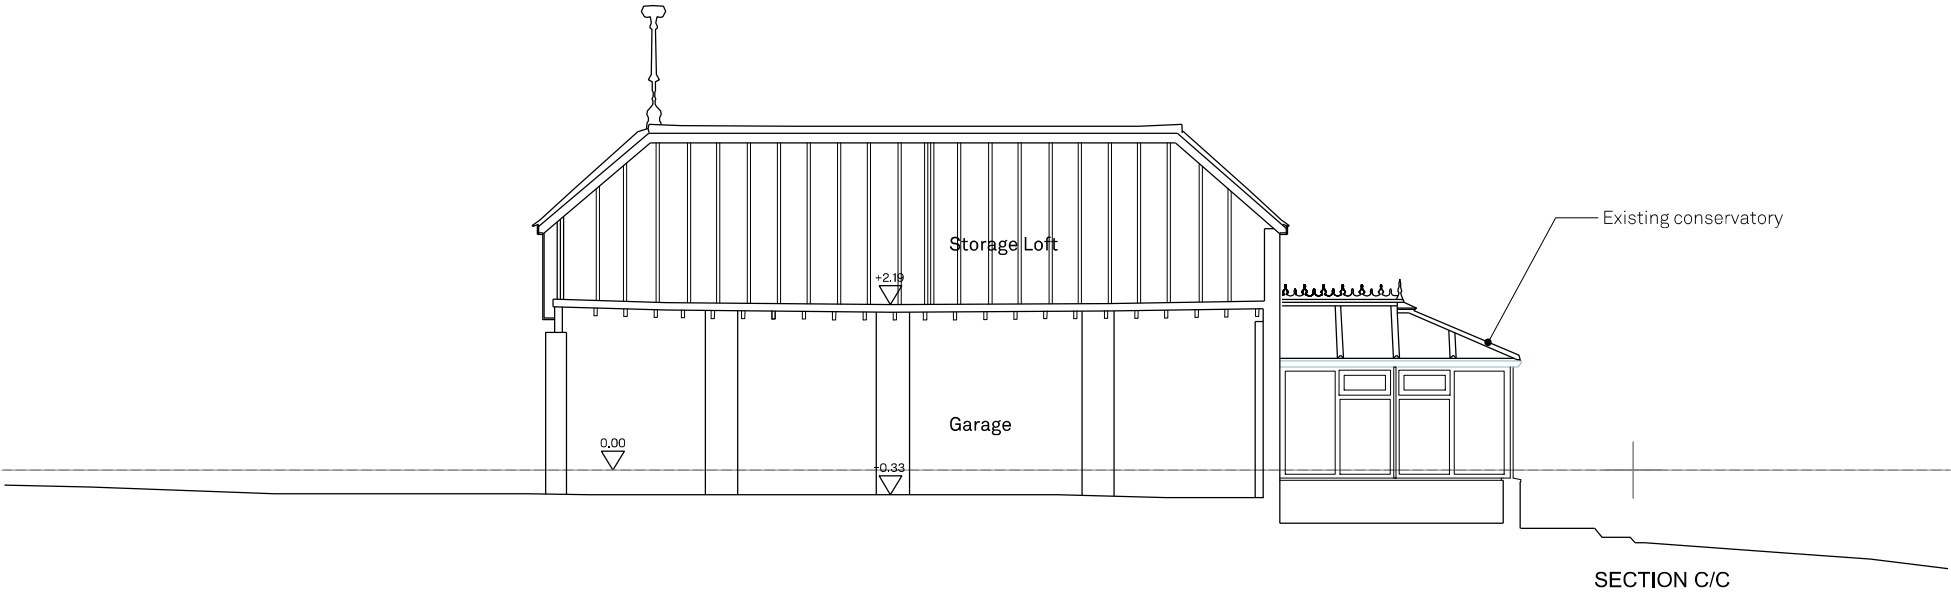

- Note
- All dimensions to be checked on-site.
 - Any discrepancies to be reported to the architect before any work commences.
 - All structural elements are to be confirmed by the structural engineer.
 - All illustrated material is subject to copyright

Client
Hayden Pearson & Becky Willan

Project
Lywood Barn

Title
Existing:
Section AA & Section BB

Drawing No.	Rev
116 00 030	P1

Scale	Sheet
1:100	A3

Drawn	Checked
FD	UJ

Drawing Status
Planning Application

Rev	Date	Reason	Chk
P1	02.12.2024	Planning	FD

Studio Mango

Studio 54
54 Rivington Street
London EC2A 3QN

studiomango.co.uk
info@studiomango.co.uk