





South Elevation

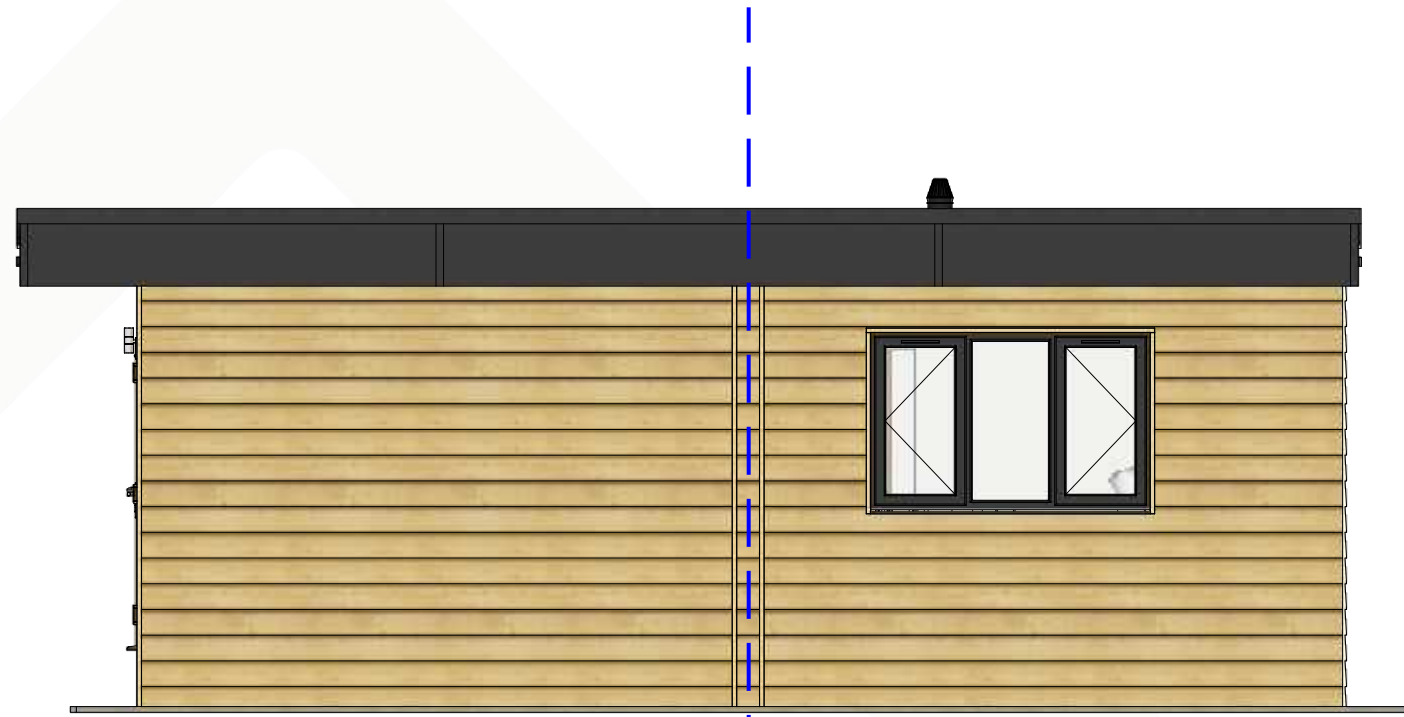

West Elevation



East Elevation

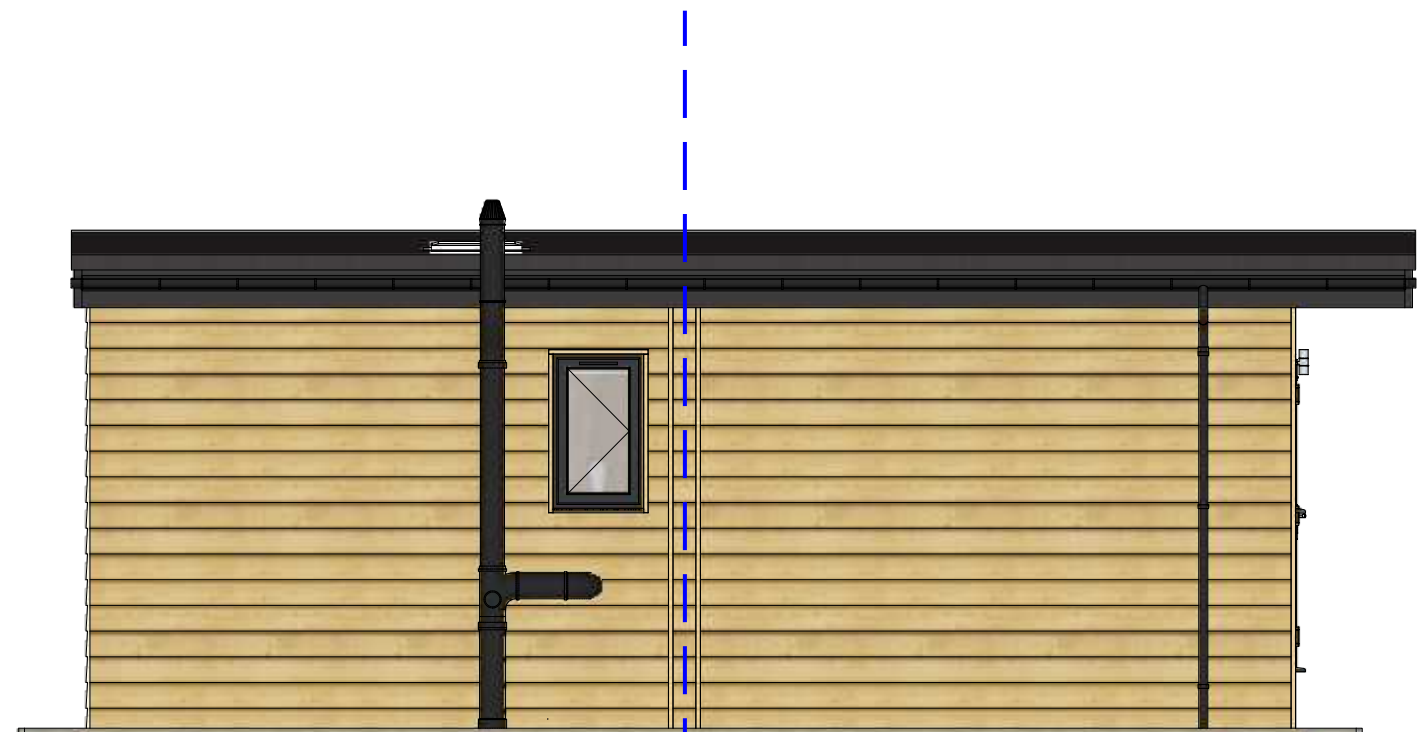

North Elevation

PROPOSED
JOINT
LINE

PROPOSED
JOINT
LINE