


Location Plan
1:1250

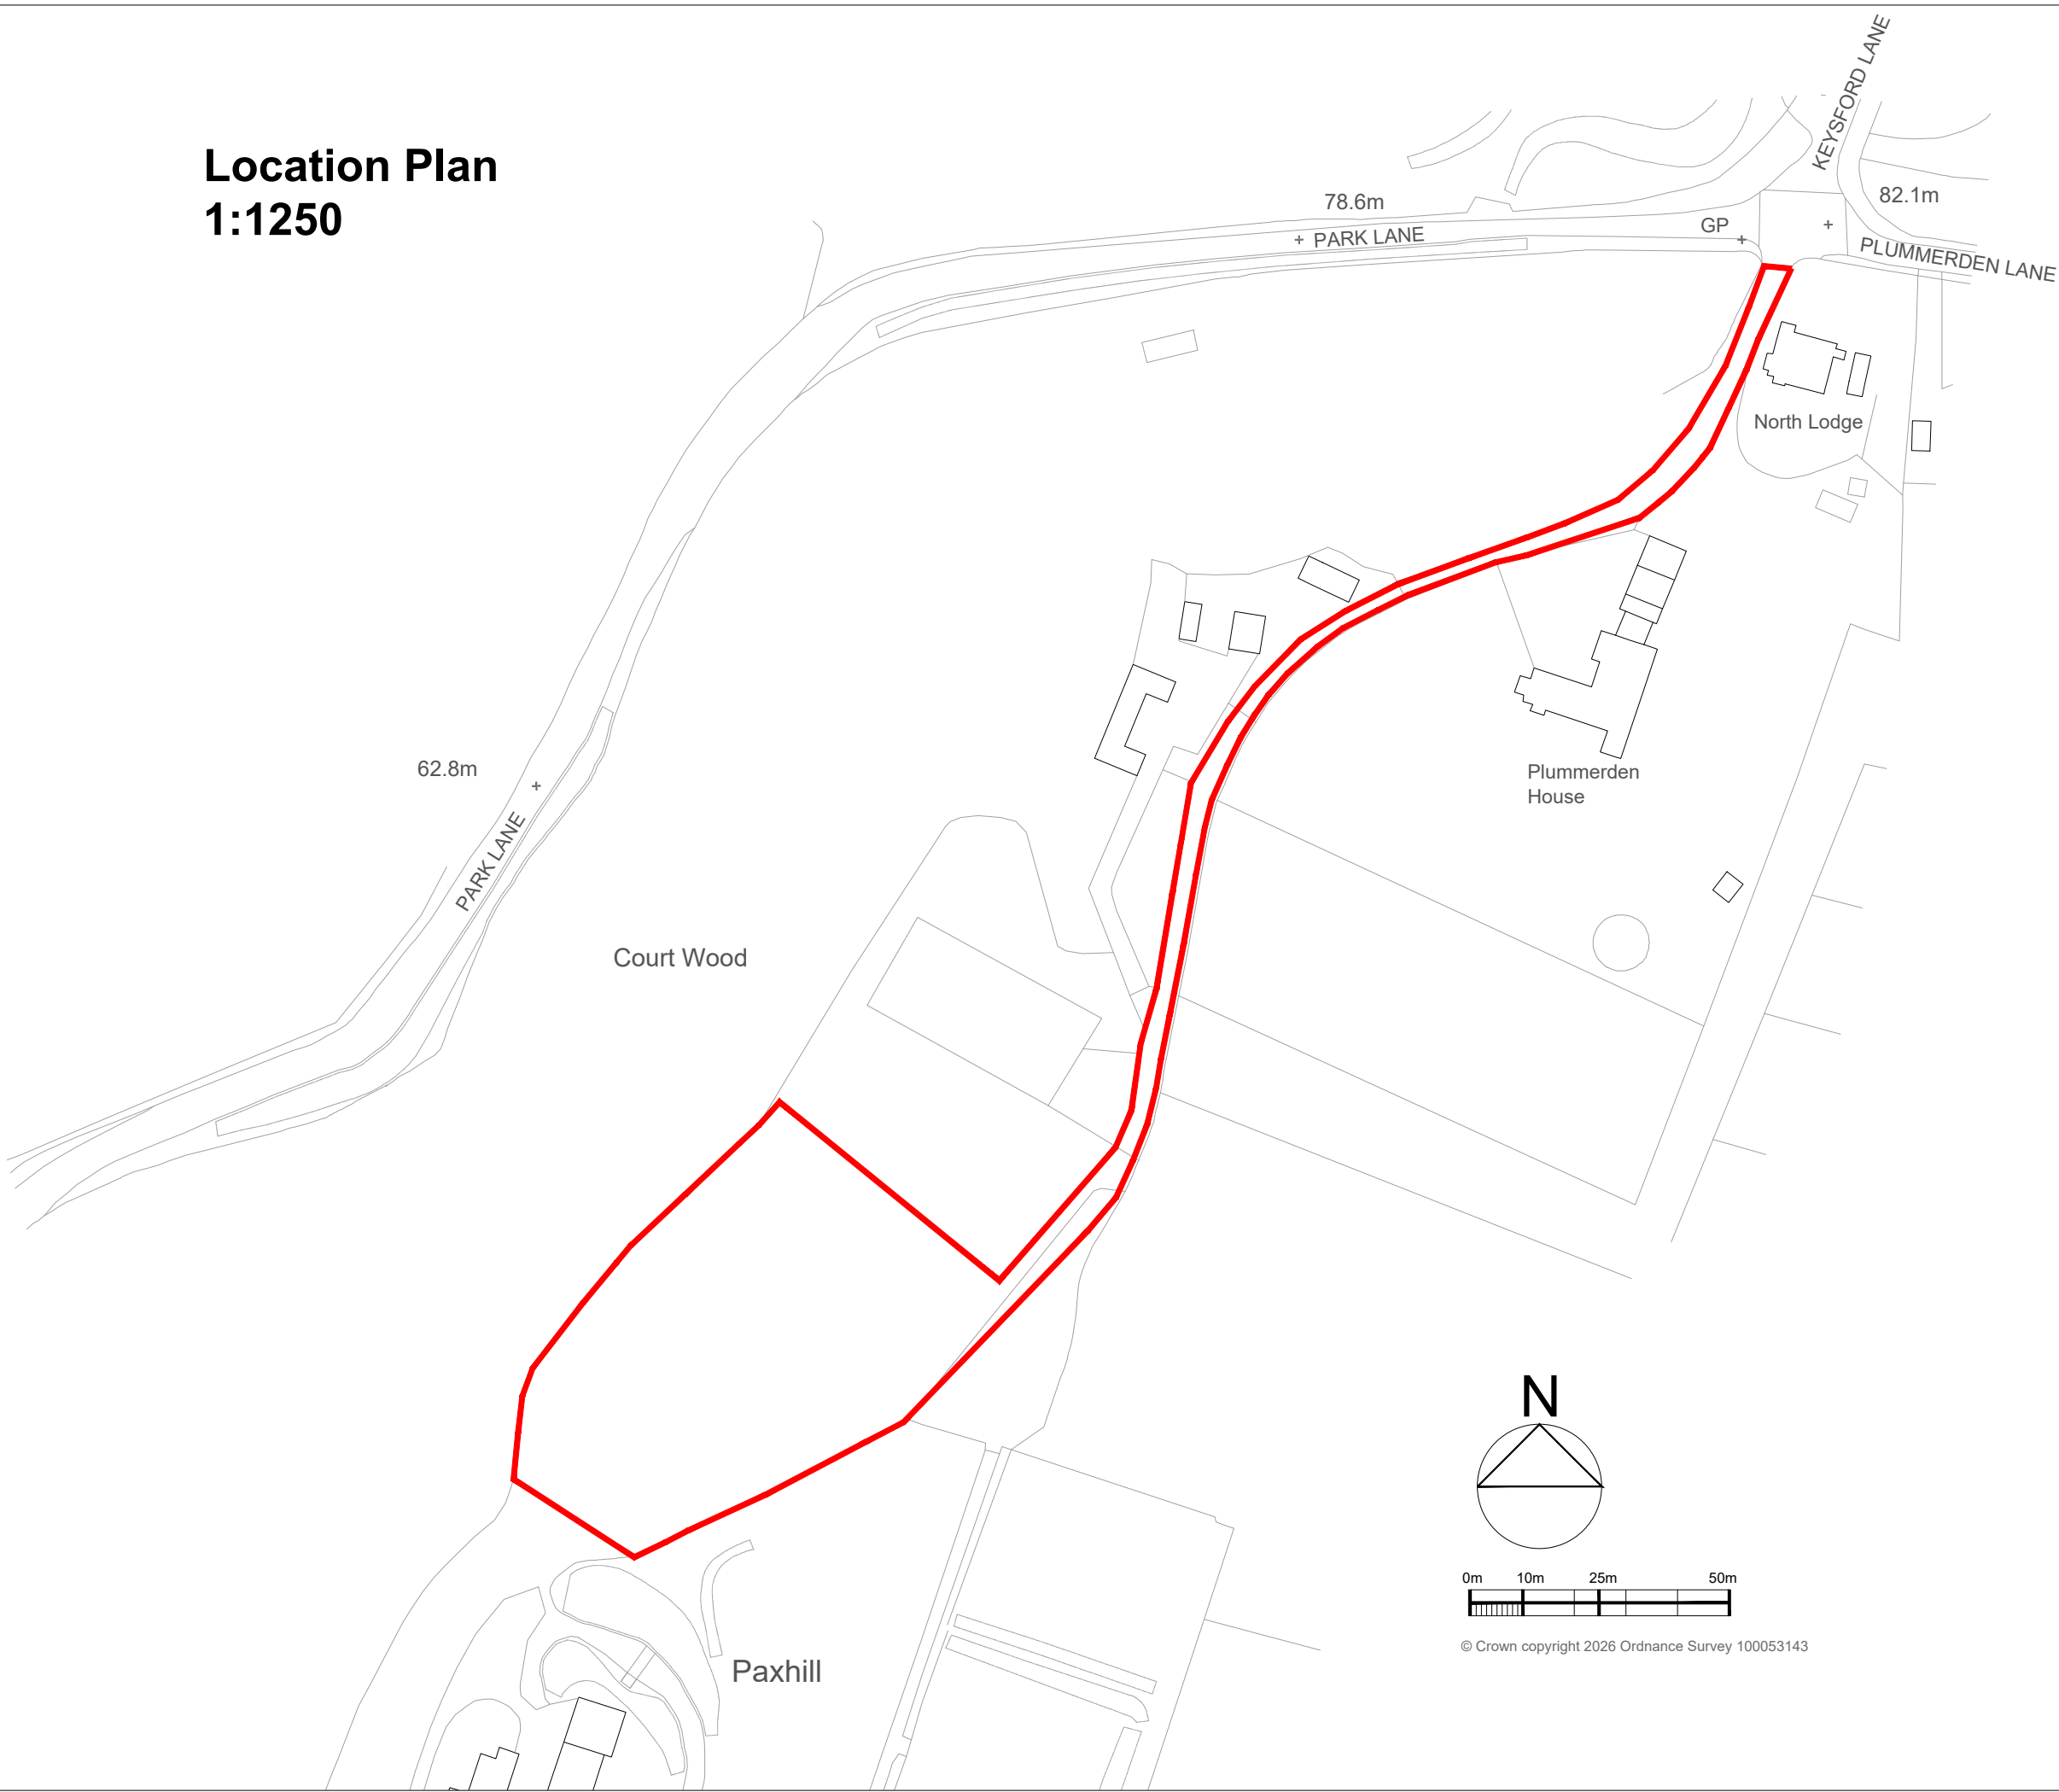



- Work done shall confirm to the issued drawings and specifications. No changes to be made unless by prior consultation with D S Equine

- Copyright and Intellectual Property rights are owned by D S Equine, reproduction or use of design by any party for any purpose is expressly forbidden without the written consent of D S Equine



**Plummerden House,
Park Lane, Lindfield.
W. Sussex. RH16 2QS**

Project No		
Drawing Title	Location Plan	
Drawing No	DSE/PH/PL/01	
Pages		
Drawn	TWEAD	9 Aug 2026
Review		
Leader		
Stage	Planning	N O R T H 
Scale	1:1250	
Paper	A3	

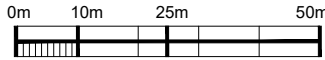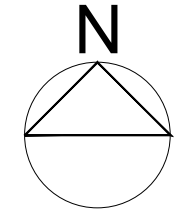

© Crown copyright 2026 Ordnance Survey 100053143