



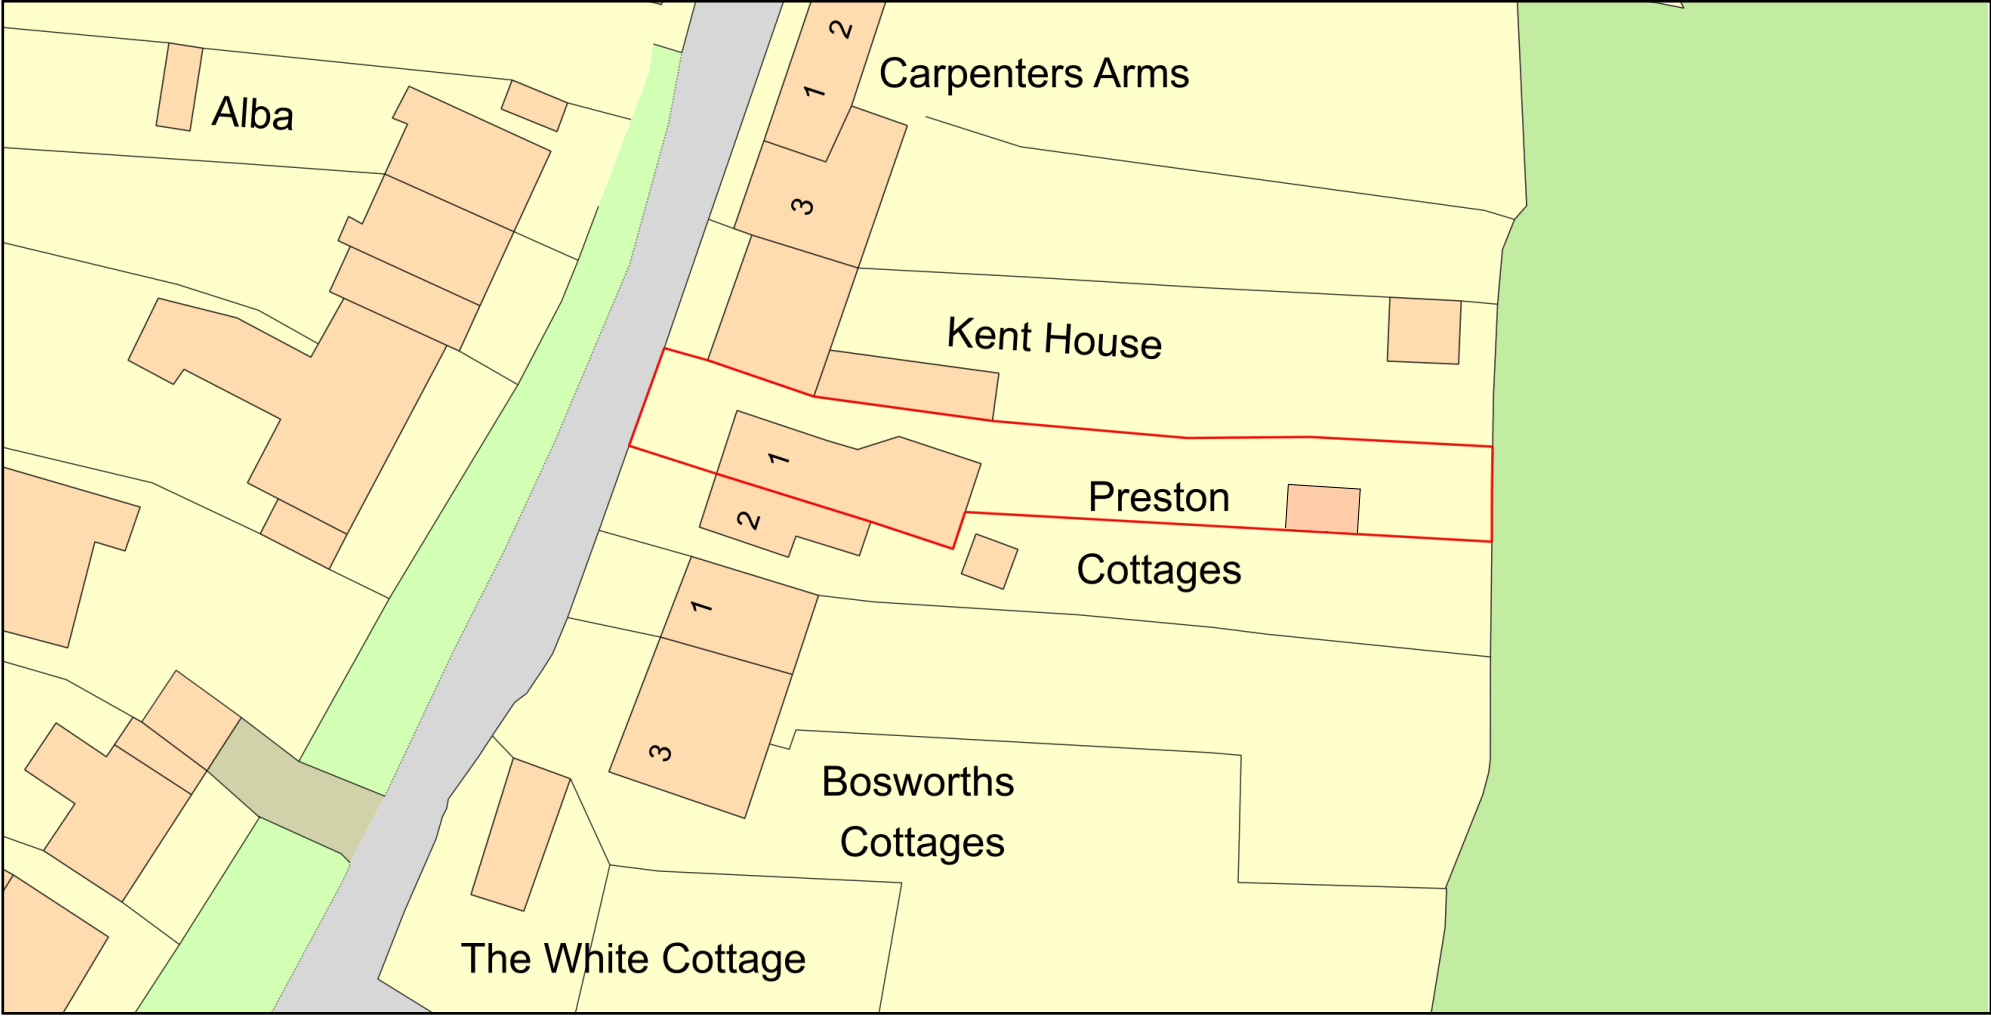

1 EXISTING BLOCK PLAN
1:500

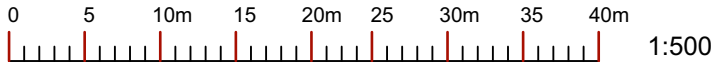

DRAWING TITLE
Existing Block Plan

PROJECT : 1 Preston Cottages, Park Road, Slaugham, Haywards Heath, RH17 6AQ

DATE
27 May 2026

SCALE @A3
AS INDICATED

DRAWING NO:
001

STATUS:
Planning

CLIENT:
G. Page

The copyright of these drawings are owned by **VIZARCHi Architecture & Visualization LTD.** Drawings must not be reproduced, copied or dealt with in any manner which infringes the exclusive rights without prior written cosent.

Have you tried our free homeowner tools?
[Design Cost Calculator](#) | [Build Cost Calculator](#) | [PD Checker](#)
Our Packages · Design & Planning · Recent Work
Please visit:
<https://vizarchi.co.uk>

VIZARCHi
ARCHITECTURE
22 First Avenue, **BN9 9HT**
Newhaven | **United Kingdom**
alperen@vizarchi.co.uk
07495 734425