
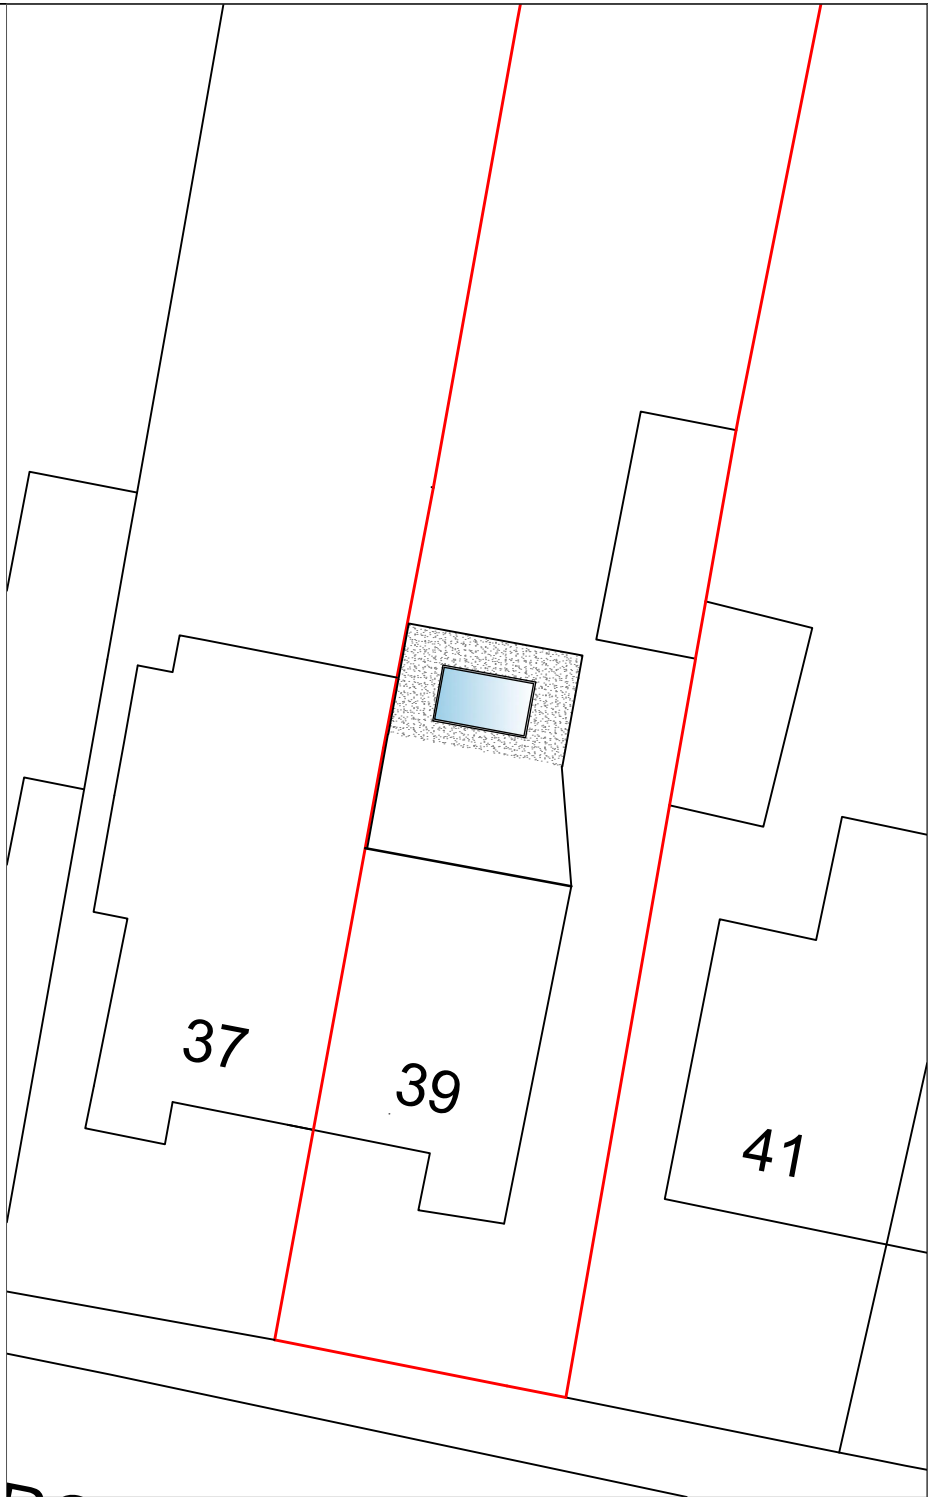


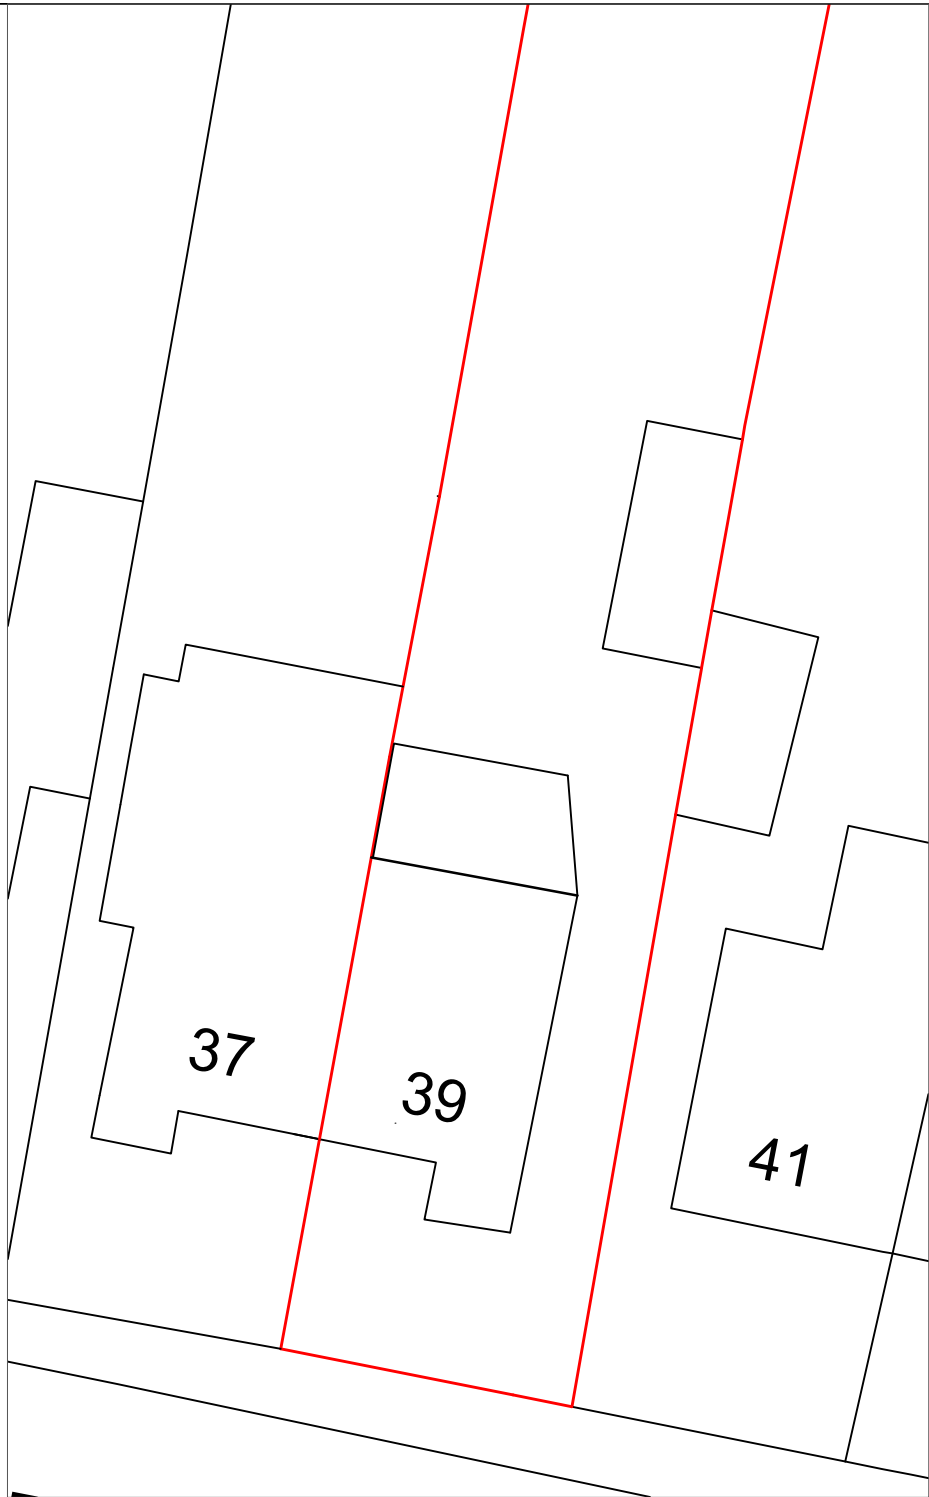


Site Location Plan 1:1250

Existing Block Plan 1:200

Proposed Block Plan 1:200

1:1250

1:200

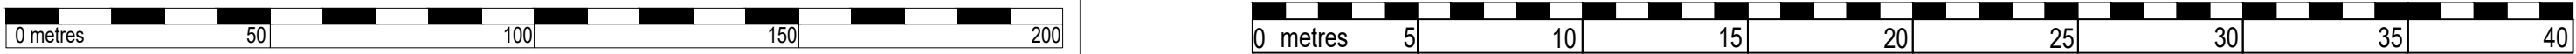

Hamilton House,
87-89 Bell Street,
Reigate, Surrey, RH2 7AN
T: 01737 237 504
E: info@fpcltd.co.uk
W: fpcltd.co.uk

Revision:	Description:	Date:	Drawn by:

Property: 39 FOREST VIEW ROAD, EAST GRINSTEAD, WEST SUSSEX, RH19 4AW		SITE LOCATION AND BLOCK PLANS	
Client: Mr & Ms Burden			
Scale: 1:1250 & 1:200	Date: 20.02.2026	Drawn by: AGM	Drawing number: 26007-001
		Revision:	