



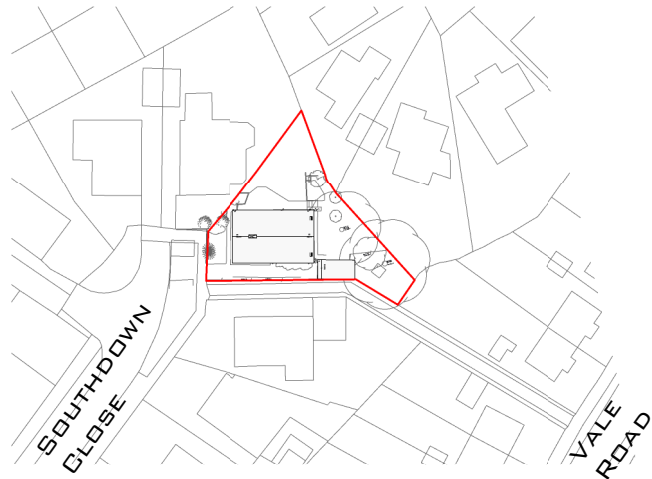

MAPPING CONTENTS © CROWN COPYRIGHT AND DATABASE RIGHTS 2026 ORDNANCE SURVEY 100035207

EXISTING LOCATION PLAN


1 : 1250 @ A3

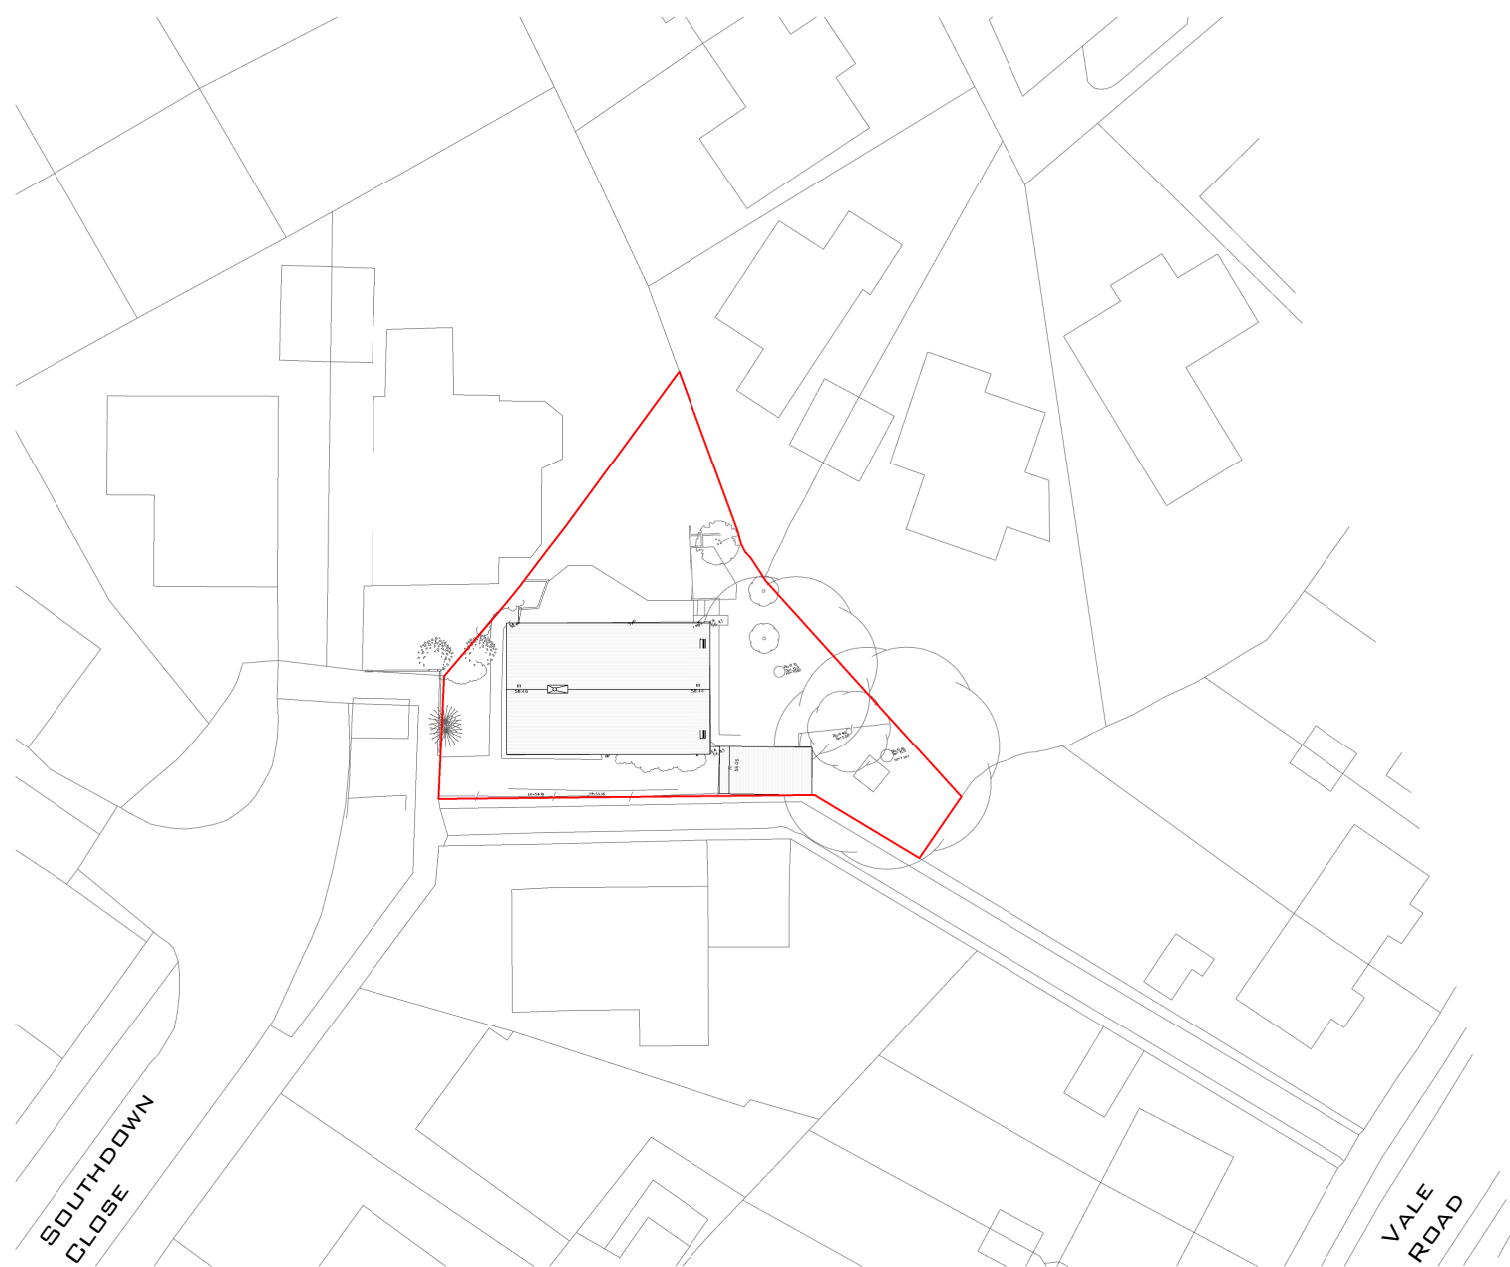


MAPPING CONTENTS © CROWN COPYRIGHT AND DATABASE RIGHTS 2026 ORDNANCE SURVEY 100035207

EXISTING BLOCK PLAN

1 : 500 @ A3

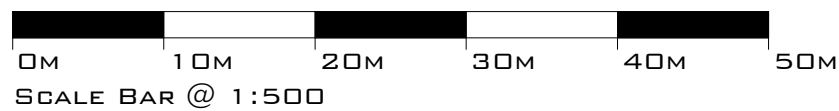

SCALE: AS INDICATED @ A3

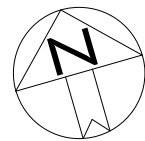

CLIENT:
MARK & MARIA CHAFFEY

PROJECT:
SOUTHDOWN CLOSE
12 SOUTHDOWN CLOSE
HAYWARDS HEATH
RH16 4JR

DESIGNER:
MATT QUINE

TITLE:
EXISTING LOCATION AND
BLOCK PLANS

DATE:
27/07/26

REVISION:
P01

P01	27.07.26	PLANNING ISSUE	MQ	CS	CS
REV	DATE	REVISION	DRN	CHD	APP

CITYZEN
ARCHITECTURE | ENVIRONMENT

MARITIME HOUSE
BASIN ROAD NORTH
HOVE
EAST SUSSEX
BN41 1WR

CONTACT@CITYZENDESIGN.CO.UK
WWW.CITYZENDESIGN.CO.UK

01273 915010

COPYRIGHT CITYZEN LIMITED



PURPOSE OF DRAWING:
STAGE APPROVAL

SUITABILITY:
S4

RIBA STAGE:
3

DRAWING NUMBER:
2408-CTZ-XX-XX-DR-A-1000