



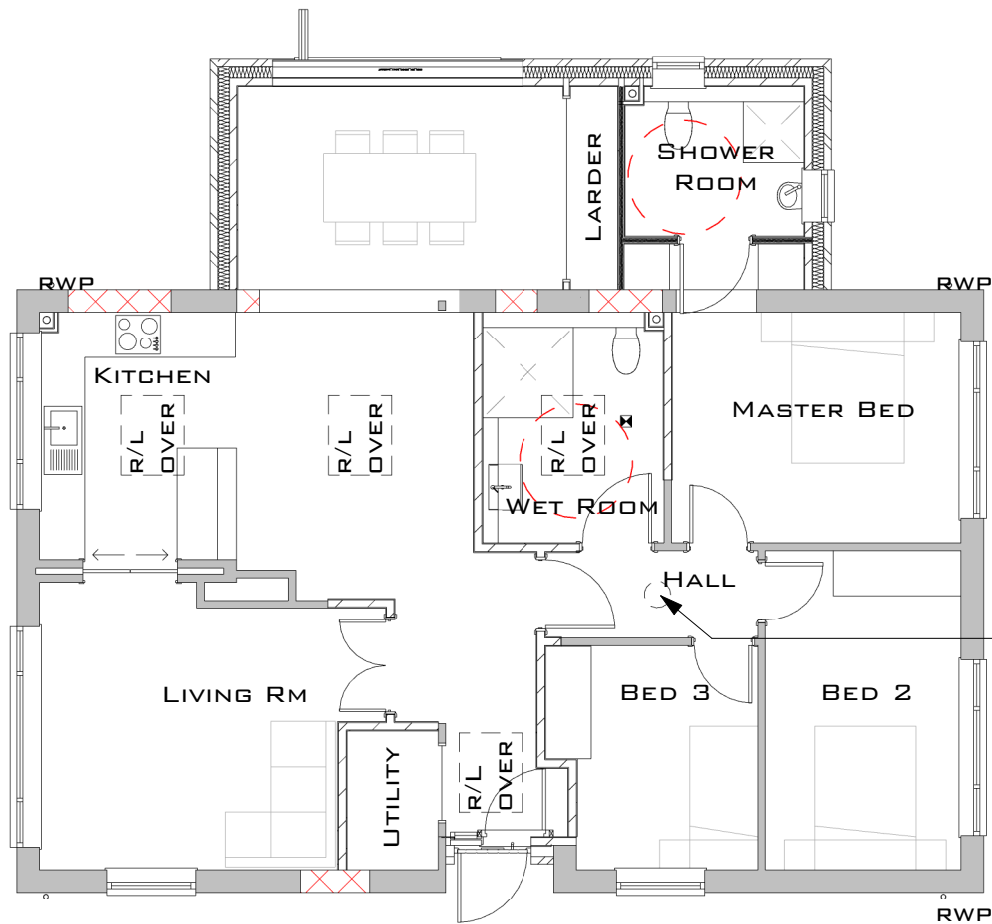

PROPOSED GROUND FLOOR

1 : 100 @ A3

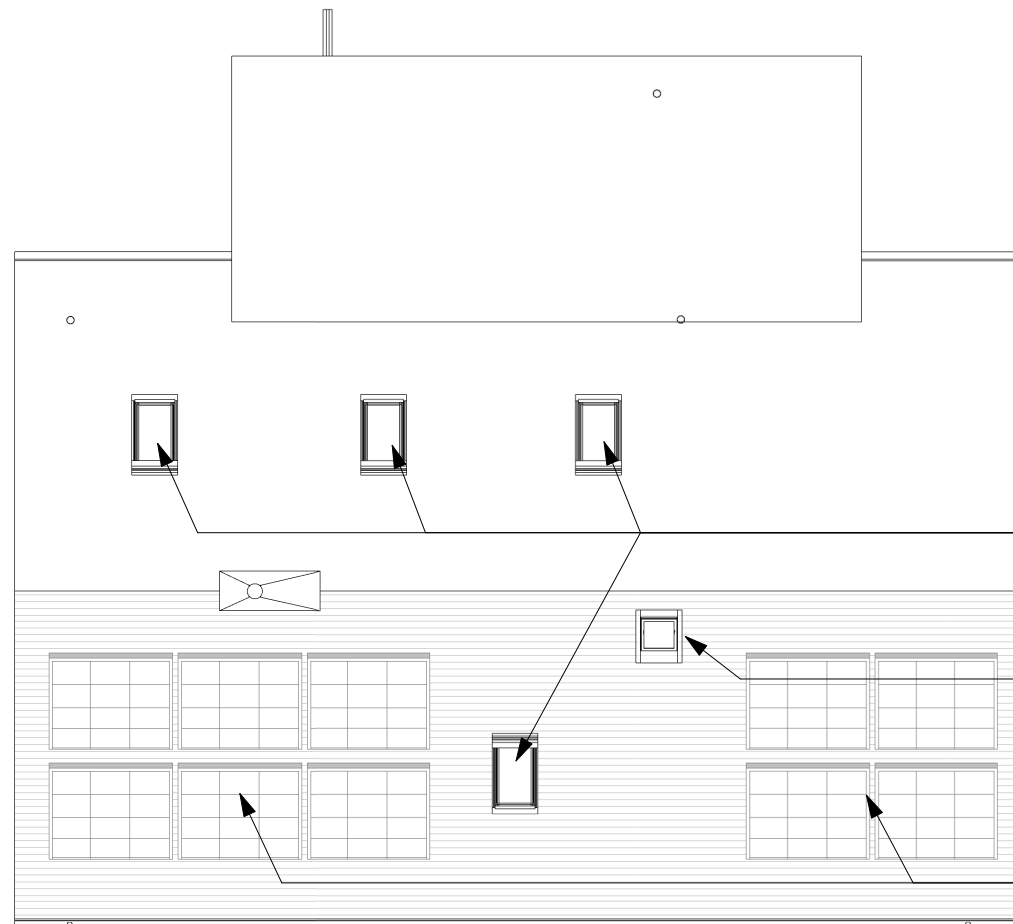

ROOF LEVEL PLAN


1 : 100 @ A3

WALL TYPE LEGEND

	EXISTING WALL
	NEW EXTERNAL WALL
	NEW INTERNAL WALL
	EXTERNAL WALL OPENING INFILLED

P05	27.07.26	PLANNING ISSUE	MQ	CS	CS
P04	26.03.26	DRAINAGE POSITIONS CONFIRMED	MQ	CS	CS
P03	27.02.26	EXTENSION SIZE INCREASED	MQ	CS	CS
P02	07.03.25	LAYOUT UPDATED AND ISSUED FOR COMMENT	MQ	CS	CS
P01	24.05.24	ISSUED FOR COMMENT	MQ	CS	CS

REV	DATE	REVISION	DRN	CHD	APP
-----	------	----------	-----	-----	-----

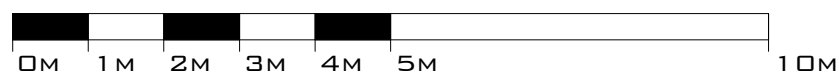

SCALE BAR @ 1:100

SCALE: AS INDICATED @ A3

CLIENT:
MARK & MARIA CHAFFEY

PROJECT:
SOUTHDOWN CLOSE
12 SOUTHDOWN CLOSE
HAYWARDS HEATH
RH16 4JR

DESIGNER:
MATT QUINE

TITLE:
PROPOSED GA PLANS

DATE:
26/02/26

REVISION:
P05

CITYZEN
ARCHITECTURE | ENVIRONMENT

MARITIME HOUSE
BASIN ROAD NORTH
HOVE
EAST SUSSEX
BN41 1WR

CONTACT@CITYZENDESIGN.CO.UK
WWW.CITYZENDESIGN.CO.UK

01273 915010

COPYRIGHT CITYZEN LIMITED



PURPOSE OF DRAWING:
STAGE APPROVAL

SUITABILITY:
S4

RIBA STAGE:
3

DRAWING NUMBER:
2408-CTZ-XX-XX-DR-A-1050