

LAND AT MILL LANE, SAYERS COMMON, WEST SUSSEX BN6 9JA

LANDÍVAR

ARCHITECTS



Sayers Common BN6 9JA

1795 3.020_RevA


CLIENT	MR C HARRIS AND MR A HARRIS
RIBA STAGE	3 - PLANNING
DRAWING	PROPOSED SITE SECTIONS
DATE	JANUARY 2026
SCALE	1:1250 / 500 @ A1



EXISTING OS PLAN

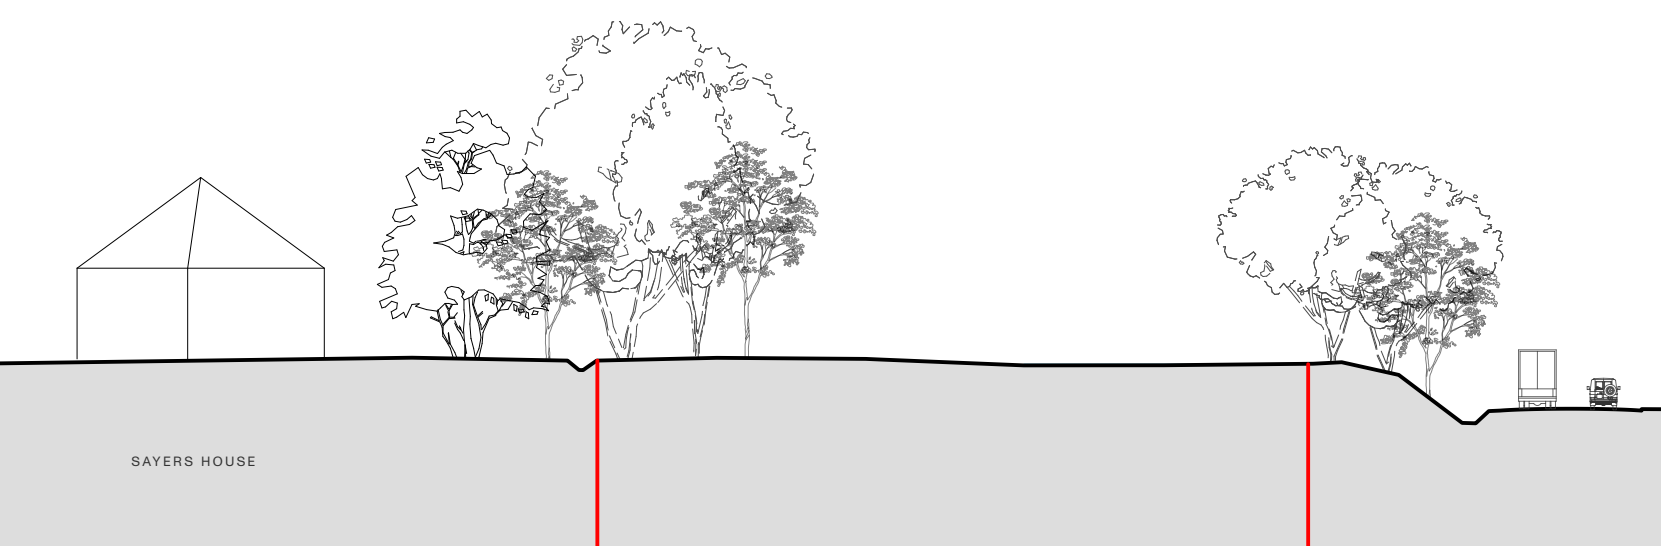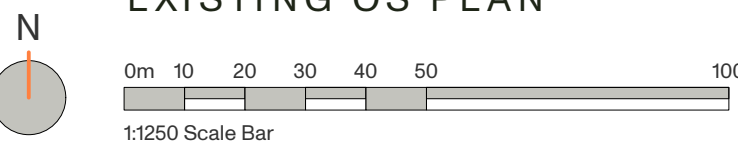

EXISTING SITE SECTION A

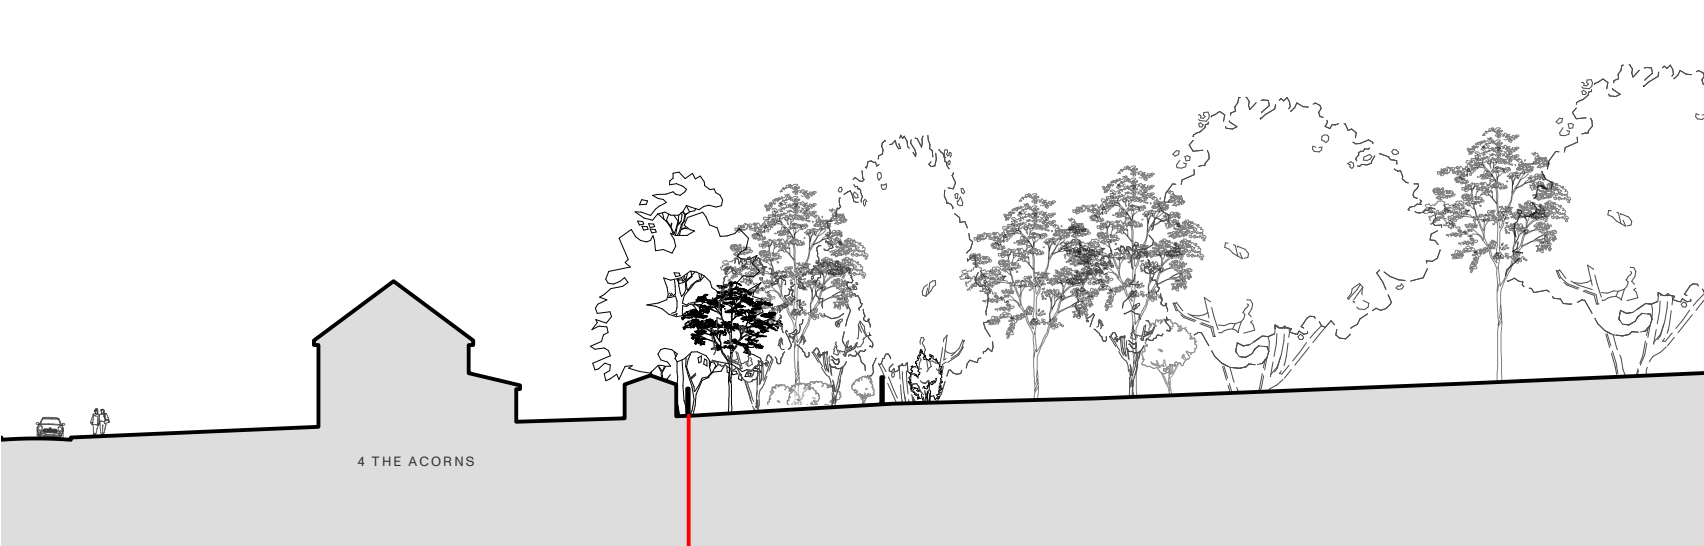



EXISTING SITE SECTION B




EXISTING SITE SECTION C




PROPOSED OS PLAN

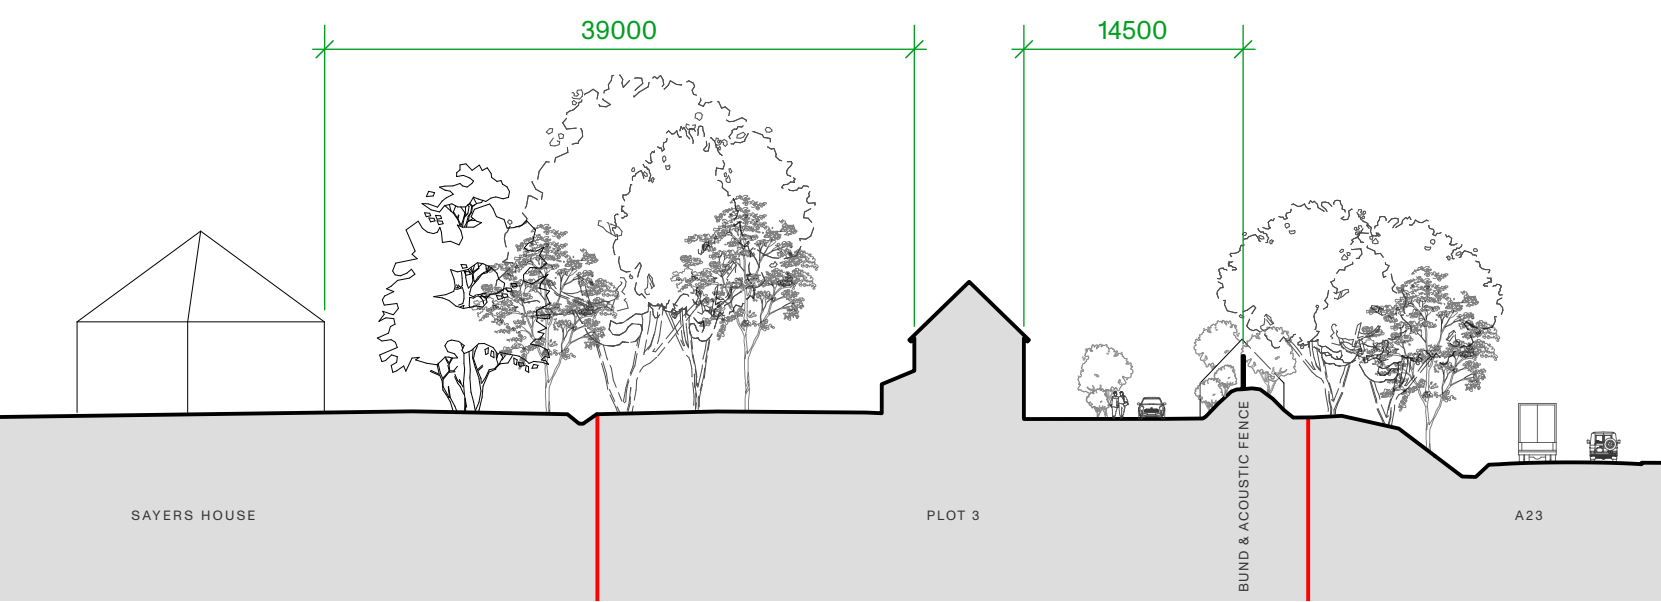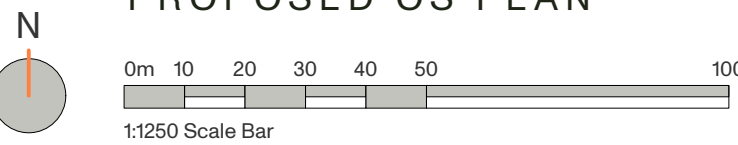


PROPOSED SITE SECTION A

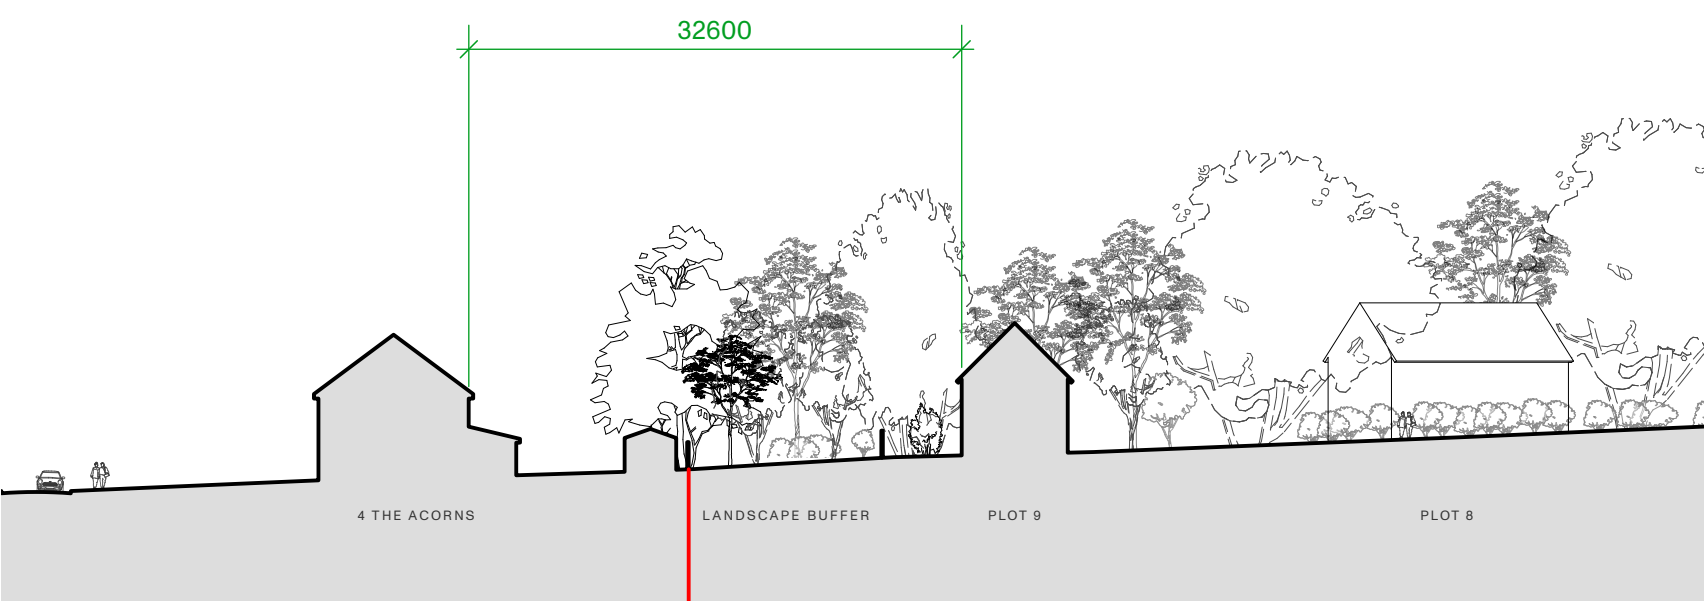

PROPOSED SITE SECTION B

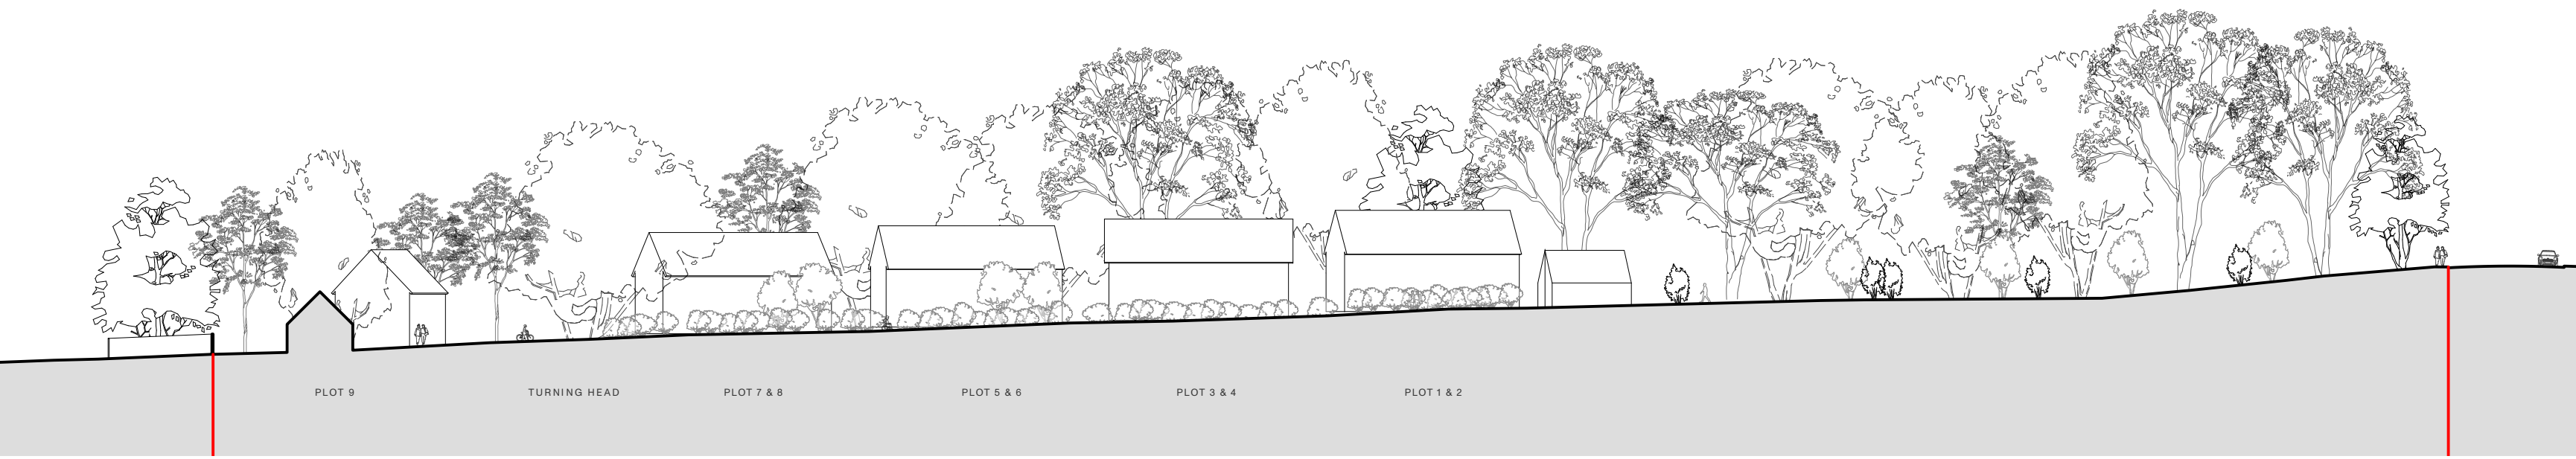

PROPOSED SITE SECTION C

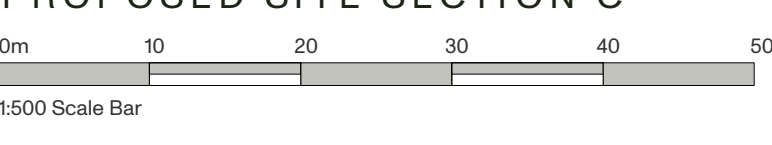

REV	DATE	COMMENT	BY
A	22.07.2026	CASE OFFICER COMMENTS	DE

PRINT DRAWING AT A1

N.B. Unless otherwise noted this drawing is not to be used for construction purposes. If indicated as feasibility this drawing is subject to a detailed site investigation, including ground conditions/contaminates, drainage design and planning / density negotiations. The layout may be based upon an enlargement of an os sheet or other small scale plans and its accuracy needs to be verified by survey. CDM regulations have not been fully considered.

The Workshop, unit 3,
29-42 Windsor Street,
Brighton, BN1 1RJ

landvar-architects.com
info@landvar-architects.com
01273 739590

