
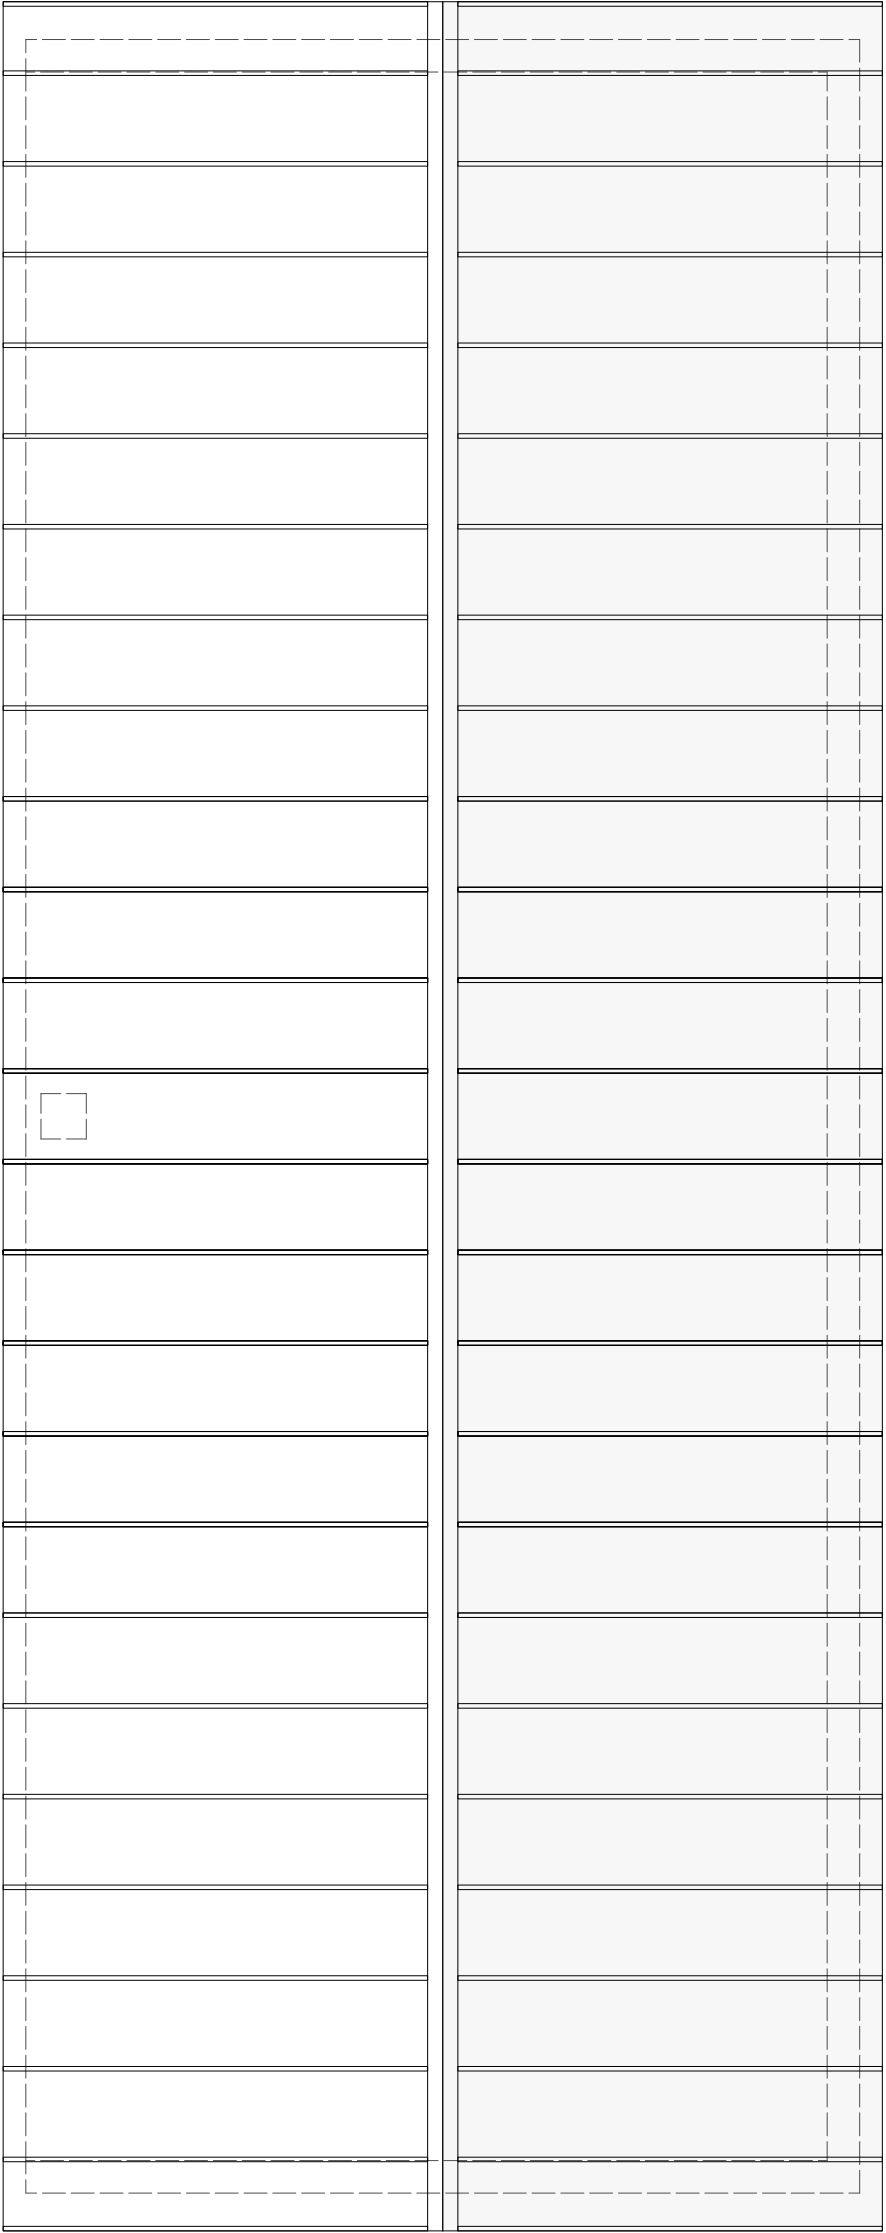


ARCHITECTS

Sayers Common BN6 9JA

1795 3.007_RevA

CLIENT	MR C HARRIS AND MR A HARRIS
RIBA STAGE	3 – PLANNING
DRAWING	PROPOSED TYPICAL CAR PORT PLAN
DATE	JANUARY 2026
SCALE	1:50 @ A1

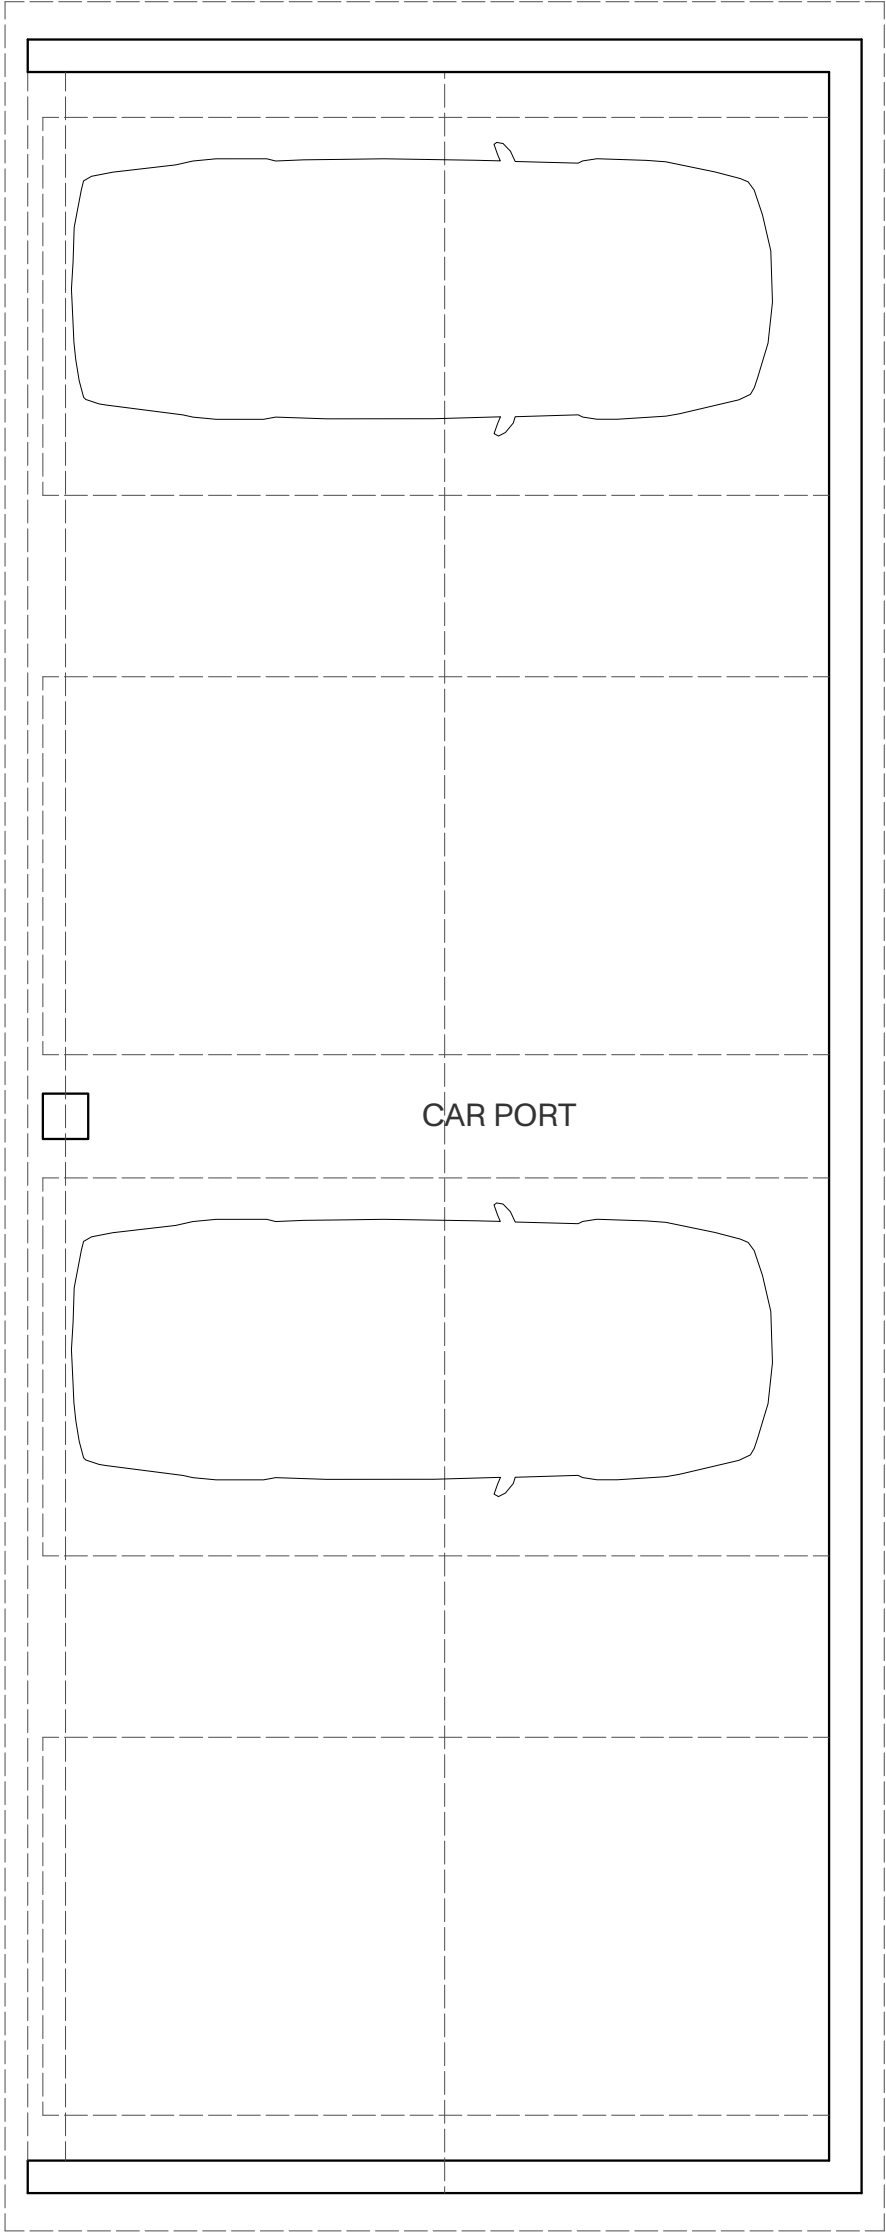

1. CAR PORT PLAN

2. CAR PORT ROOF PLAN

PRINT DRAWING AT A1

N.B. Unless otherwise noted this drawing is not to be used for construction purposes. If indicated as feasibility this drawing is subject to a detailed site investigation, including ground conditions/contaminates, drainage design and planning / density negotiations. The layout may be based upon an enlargement of an os sheet or other small scale plans and its accuracy needs to be verified by survey. CDM regulations have not been fully considered.

