


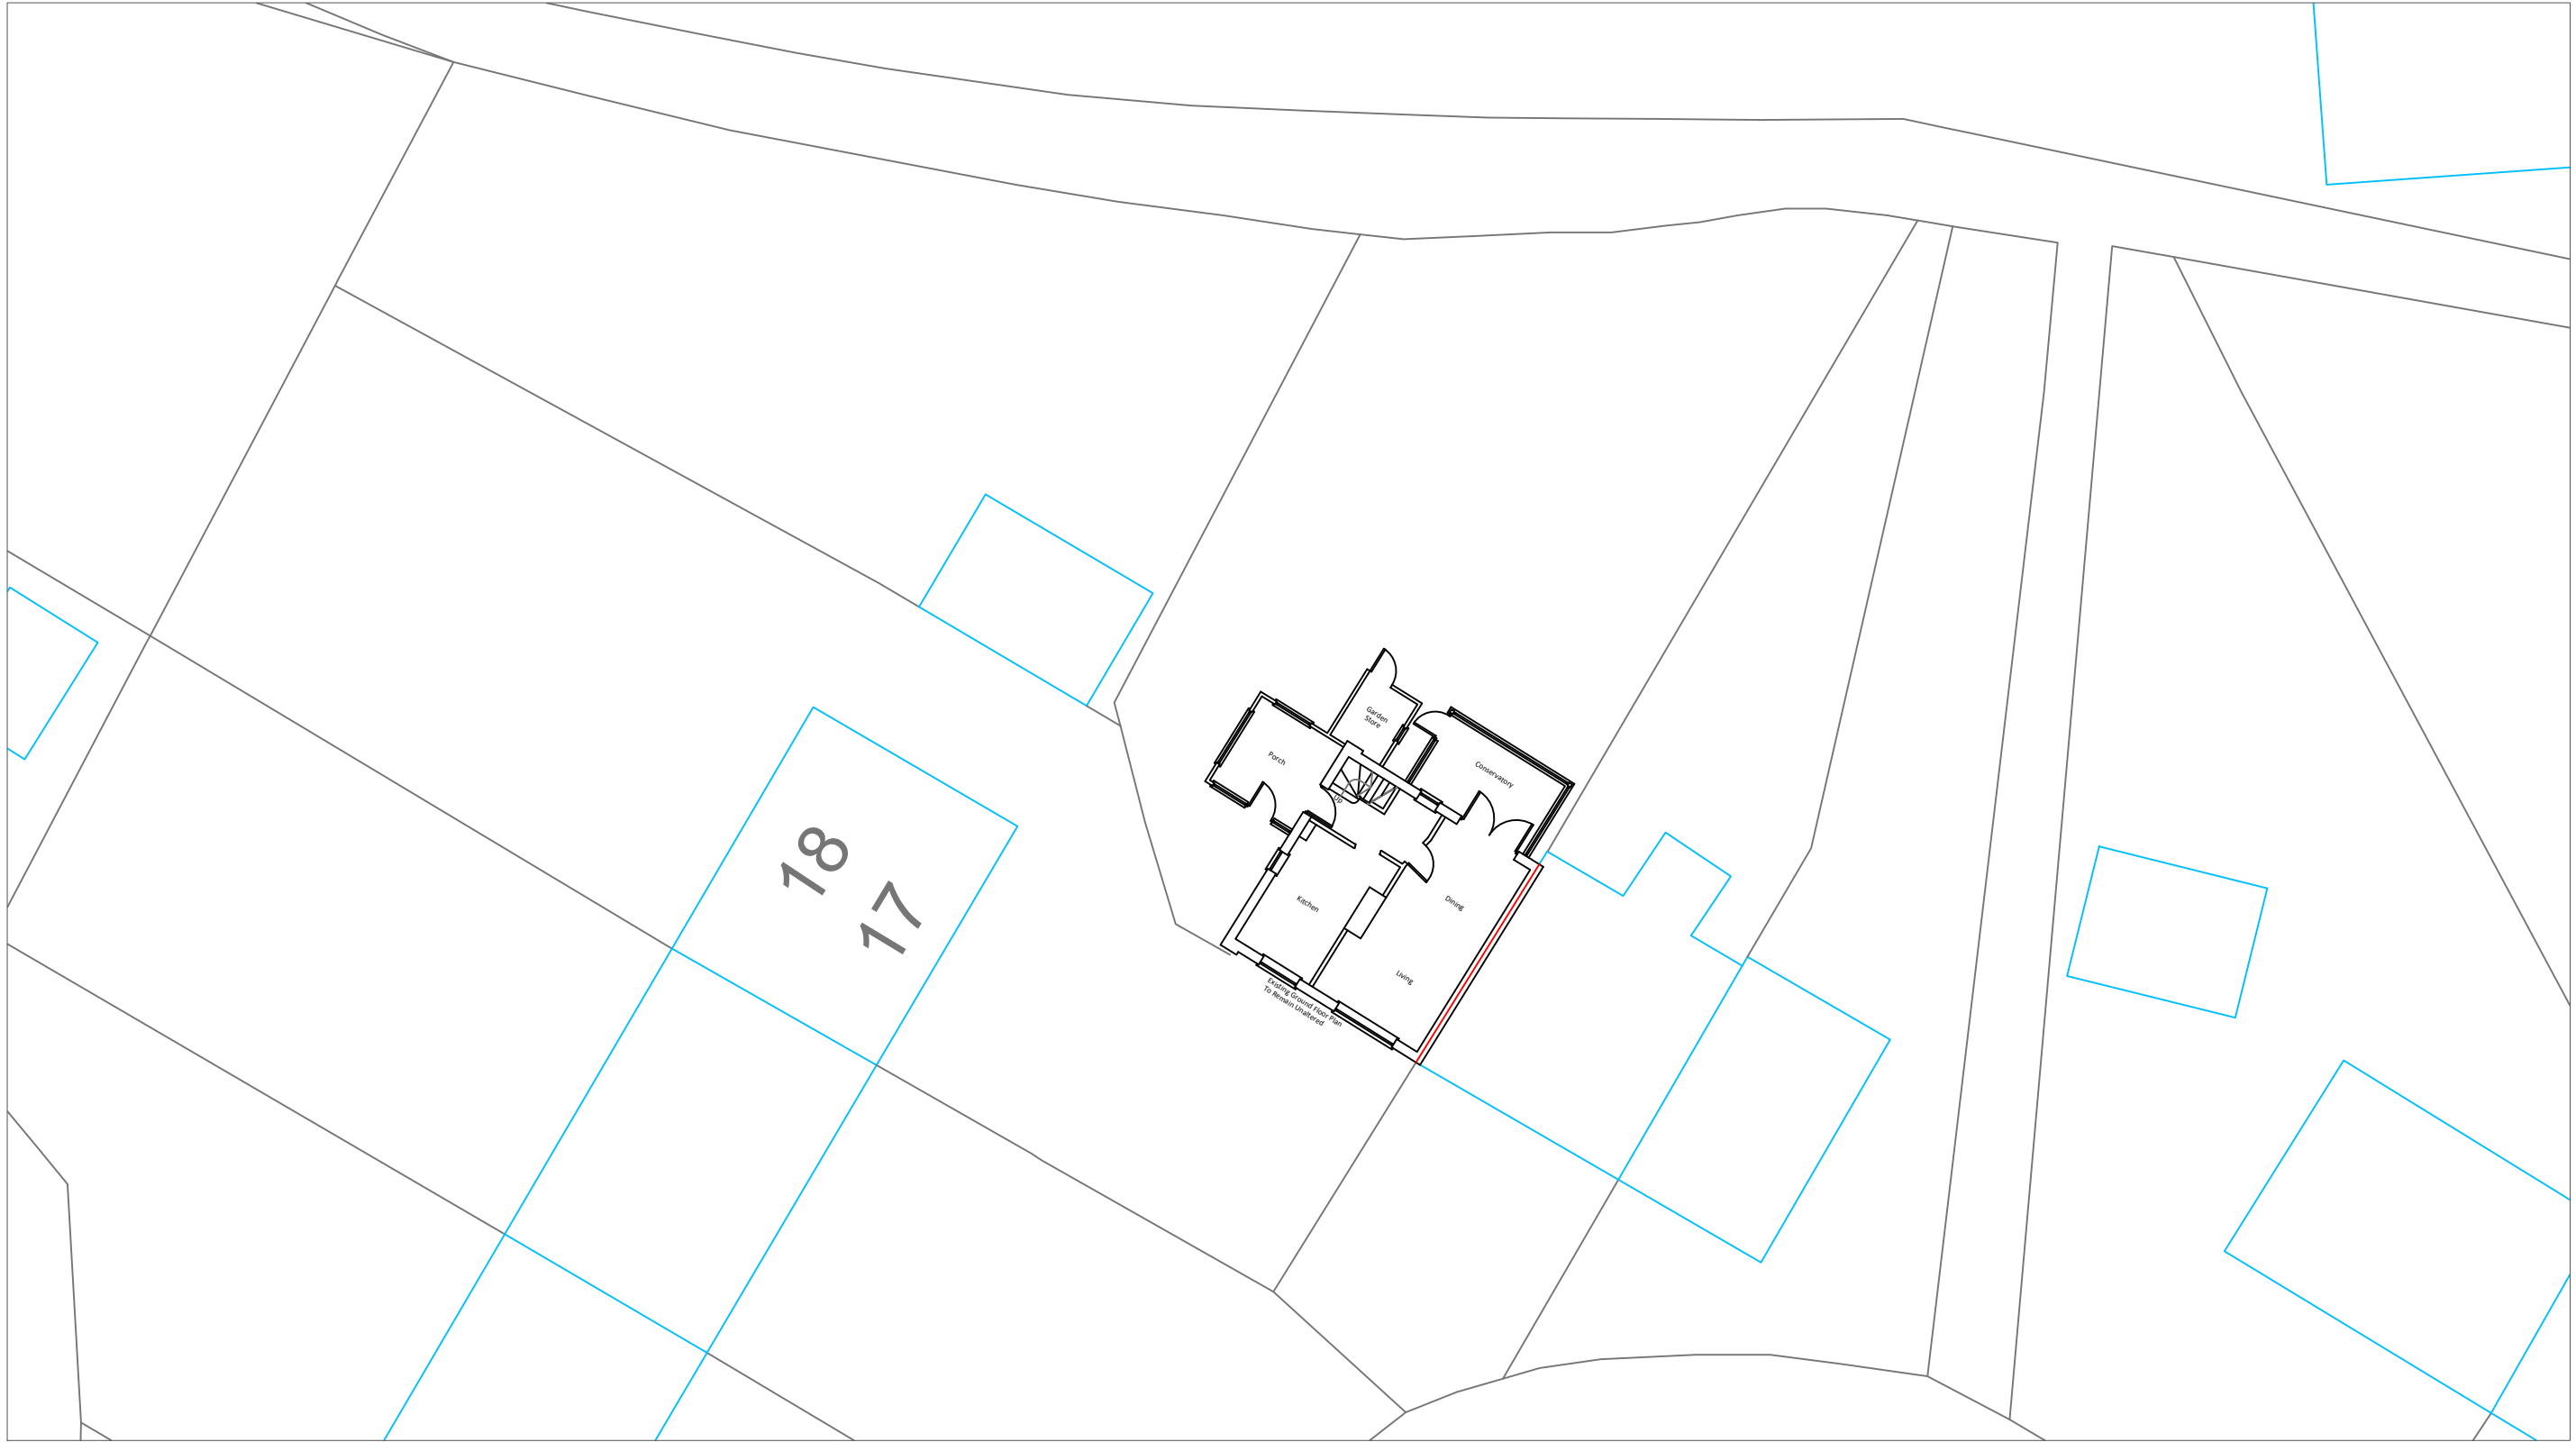



Mount View
Tattenham Crescent
Epsom
KT18 5NU

T 07402981208
E jack@commercialdrawing.com
W www.commercialdrawing.com

Drawing Title
Proposed Block Plan To Remain Unaltered

Project
16 Gowers Close Ardingly RH17 6UF

Client
Mr & Mrs Moore

Scale @ A3	Issue Date	Drawn By
1:200	13/07/2026	JT
Job No.	Drawing No.	Revision
GWC/2026	007	

Notes
Contractors should not scale or use the dimensions shown on this drawing. Any dimensions should be verified from the contractors own measurements taken on site before any the manufacture or installation of any materials. This drawing is the property of CDS Ltd. it should not be copied or issued without their consent.