


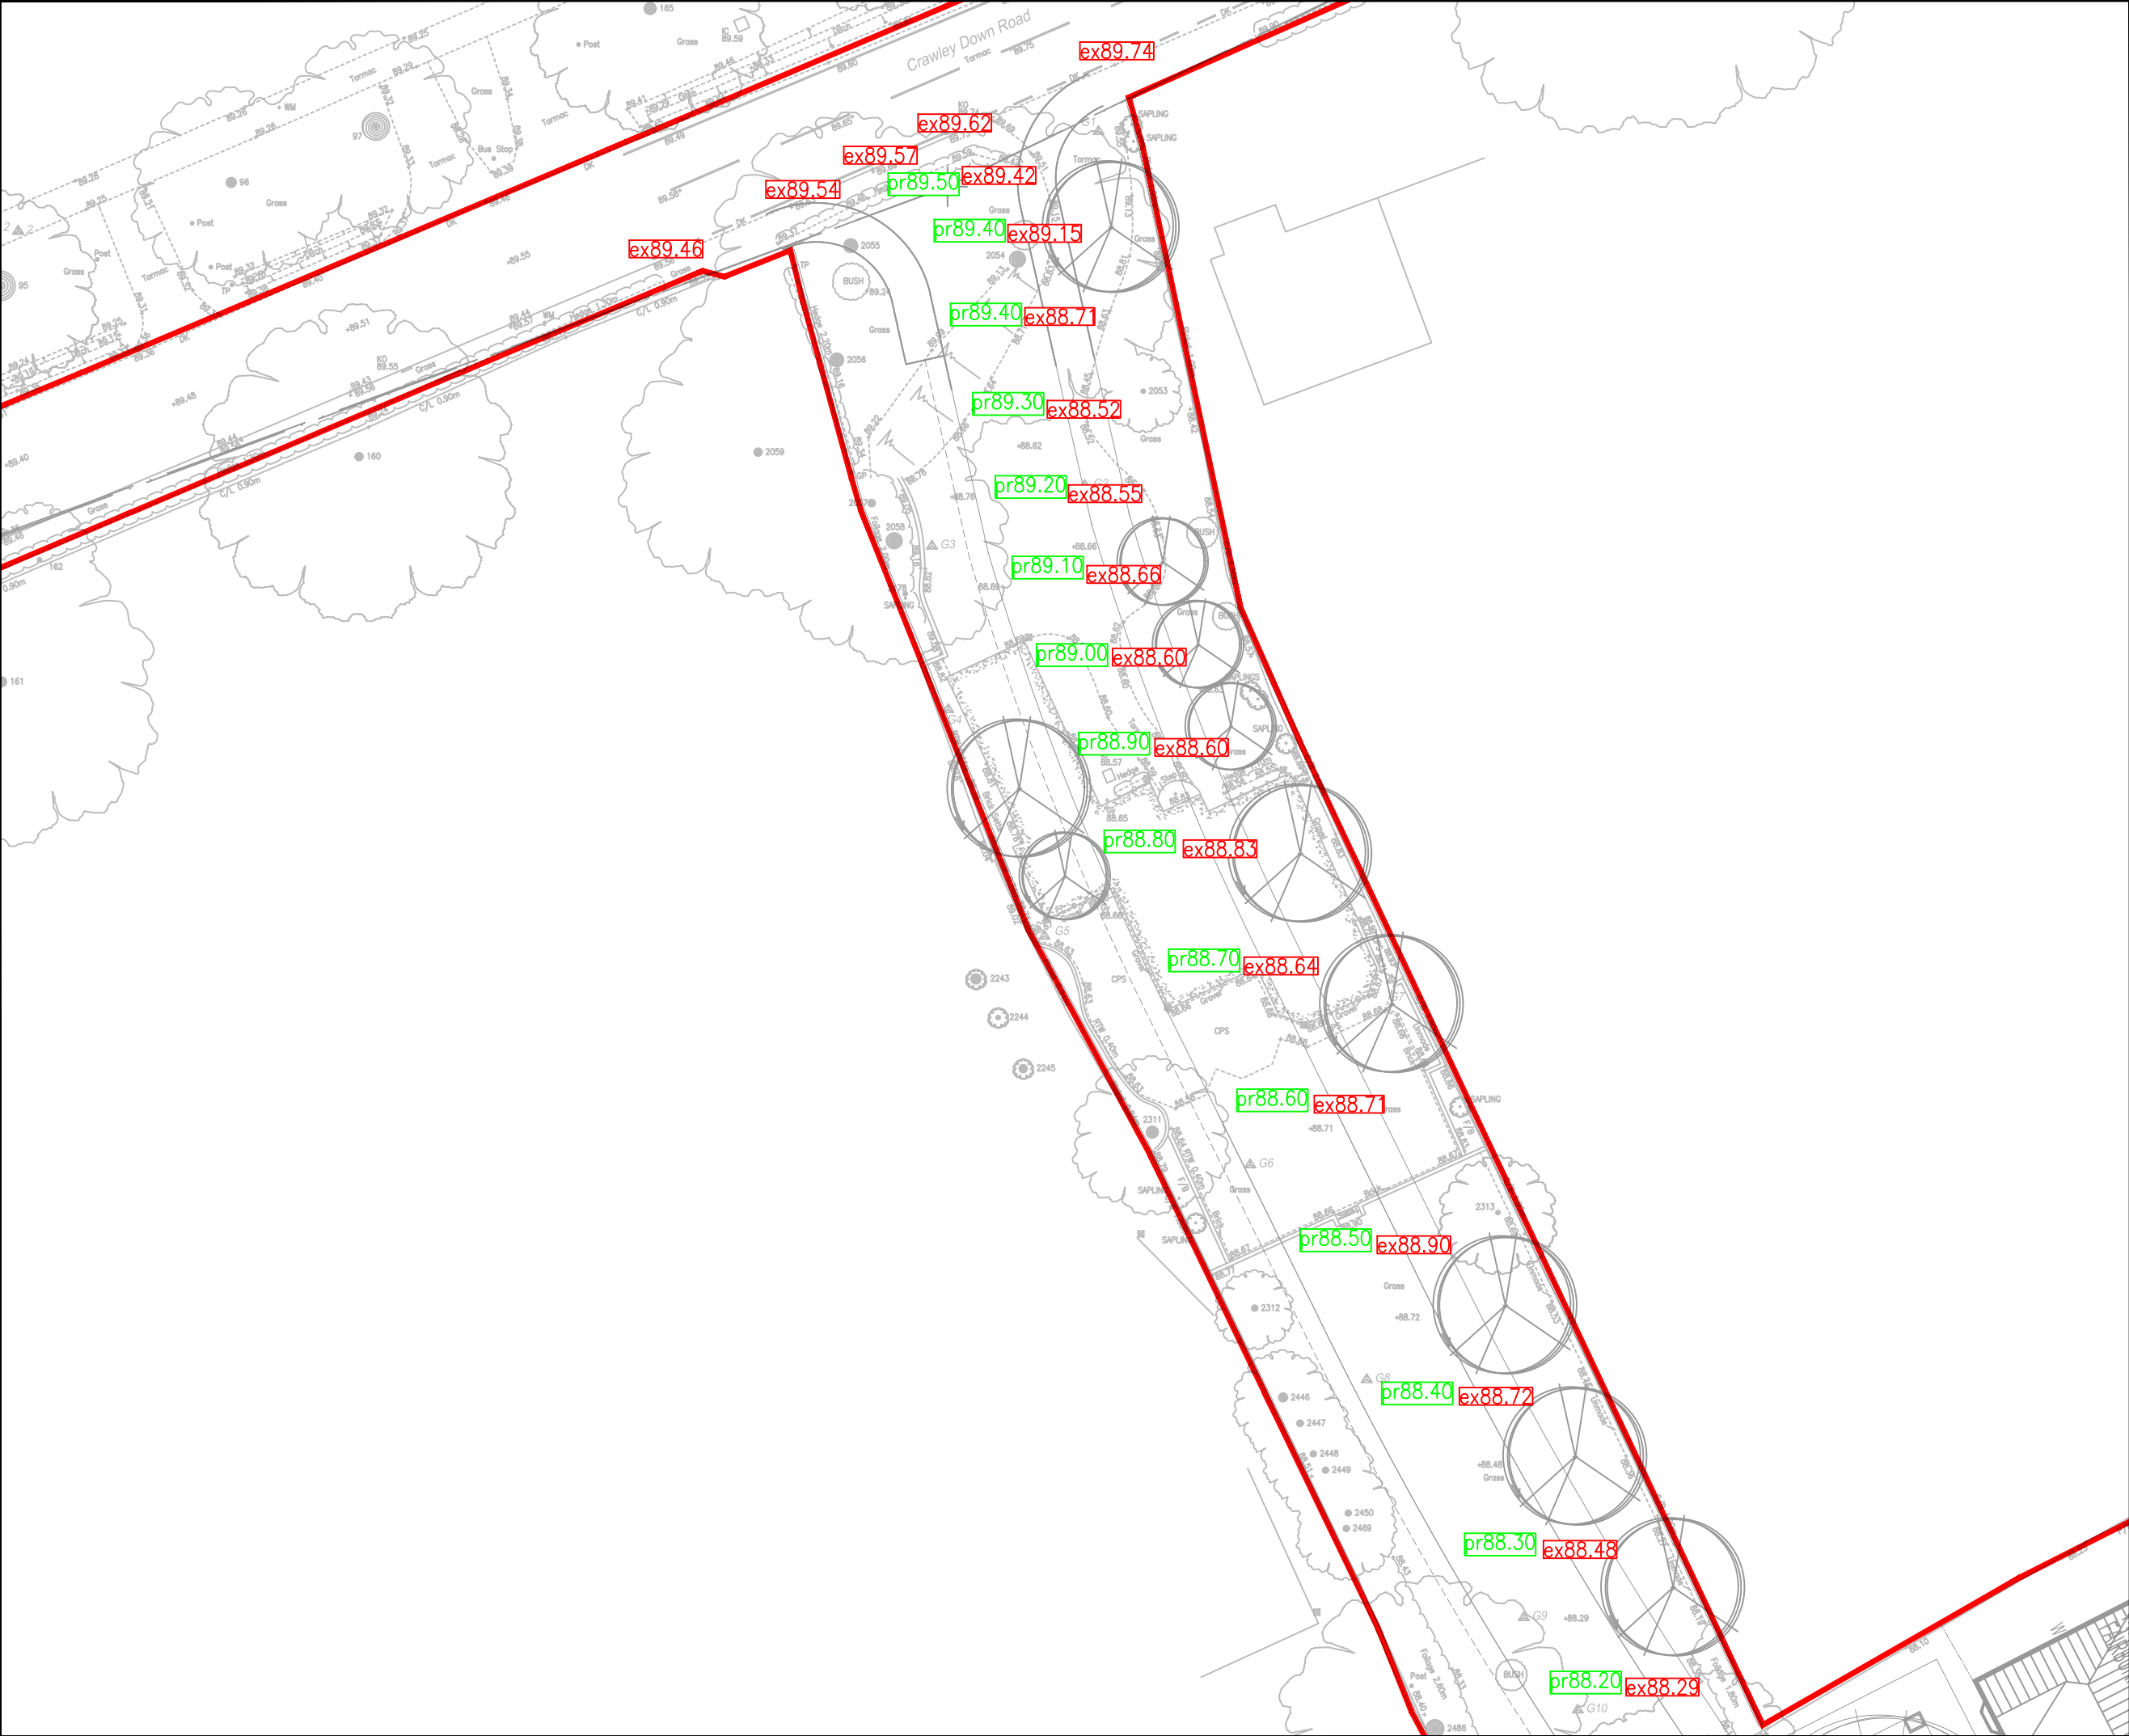

KEY:

ex00.00	EXISTING LEVEL
pr00.00	PROPOSED LEVEL

- DRAWING NOTES
1. ALL DIMENSIONS ARE TO BE CHECKED ON SITE PRIOR TO THE COMMENCEMENT OF WORK. ANY DISCREPANCIES ARE TO BE REPORTED AS SOON AS PRACTICABLE.
 2. THIS DRAWING IS THE BE READ IN CONJUNCTION WITH ALL RELEVANT DRAWINGS AND SPECIFICATIONS RELATING TO THIS PROJECT.
 3. NO RESPONSIBILITY WILL BE ACCEPTED FOR THIRD PARTY INFORMATION.
 4. ALL LEVELS AND DIMENSIONS ARE IN METERS UNLESS SPECIFIED OTHERWISE.
 5. ANY EXISTING INFORMATION IS SHOWN FOR INFORMATION ONLY AND MUST BE CHECKED PRIOR TO WORKS COMMENCING. ANY DISCREPANCIES MUST BE REPORTED IN WRITING AS SOON AS PRACTICABLE.
 6. ALL STATUTORY UNDERTAKERS MUST BE CONSULTED AND ALL NECESSARY MEASURES CARRIED OUT PRIOR TO ANY WORKS COMMENCING TO DETERMINE LOCATION, DEPTH, PROTECTION AND WHERE NECESSARY, DIVERSIONS.
 7. ALL ROAD LEVELS MUST CORRECTLY AND SMOOTHLY TIE-IN TO ADJOINING AND EXISTING ROADS. ROAD LEVELS TO BE CONFIRMED PRIOR TO CONSTRUCTION.
 8. PRELIMINARY SUBJECT TO SECTION 104 APPROVAL.

REV	P01	DESCRIPTION
DATE	10.02.26	FIRST ISSUE
DRAWN	SP	
APPROVED	MG	



CLIENT
DAVID WILSON HOMES, SOUTHERN

PROJECT TITLE
CRAWLEY DOWN ROAD, FELBRIDGE

DRAWING TITLE
ACCESS ROAD SPOT LEVELS

<u>PROJECT NO</u>		<u>DRAWING NO</u>
25032		25032-GD-XX-XX-SK-C-000
<u>DATE</u>	<u>SCALE</u>	<u>REV</u>
10.02.26	NTS @ A3	P01
<u>DRAWN</u>	<u>APPROVED</u>	<u>STATUS</u>
SP	MG	PRELIMINARY

THIS DRAWING IS THE PROPERTY OF GRAINGER & DANIELS LTD. IT SHALL NOT BE COPIED OR SCANNED WITHOUT PRIOR CONSENT. DO NOT SCALE THIS DRAWING.