


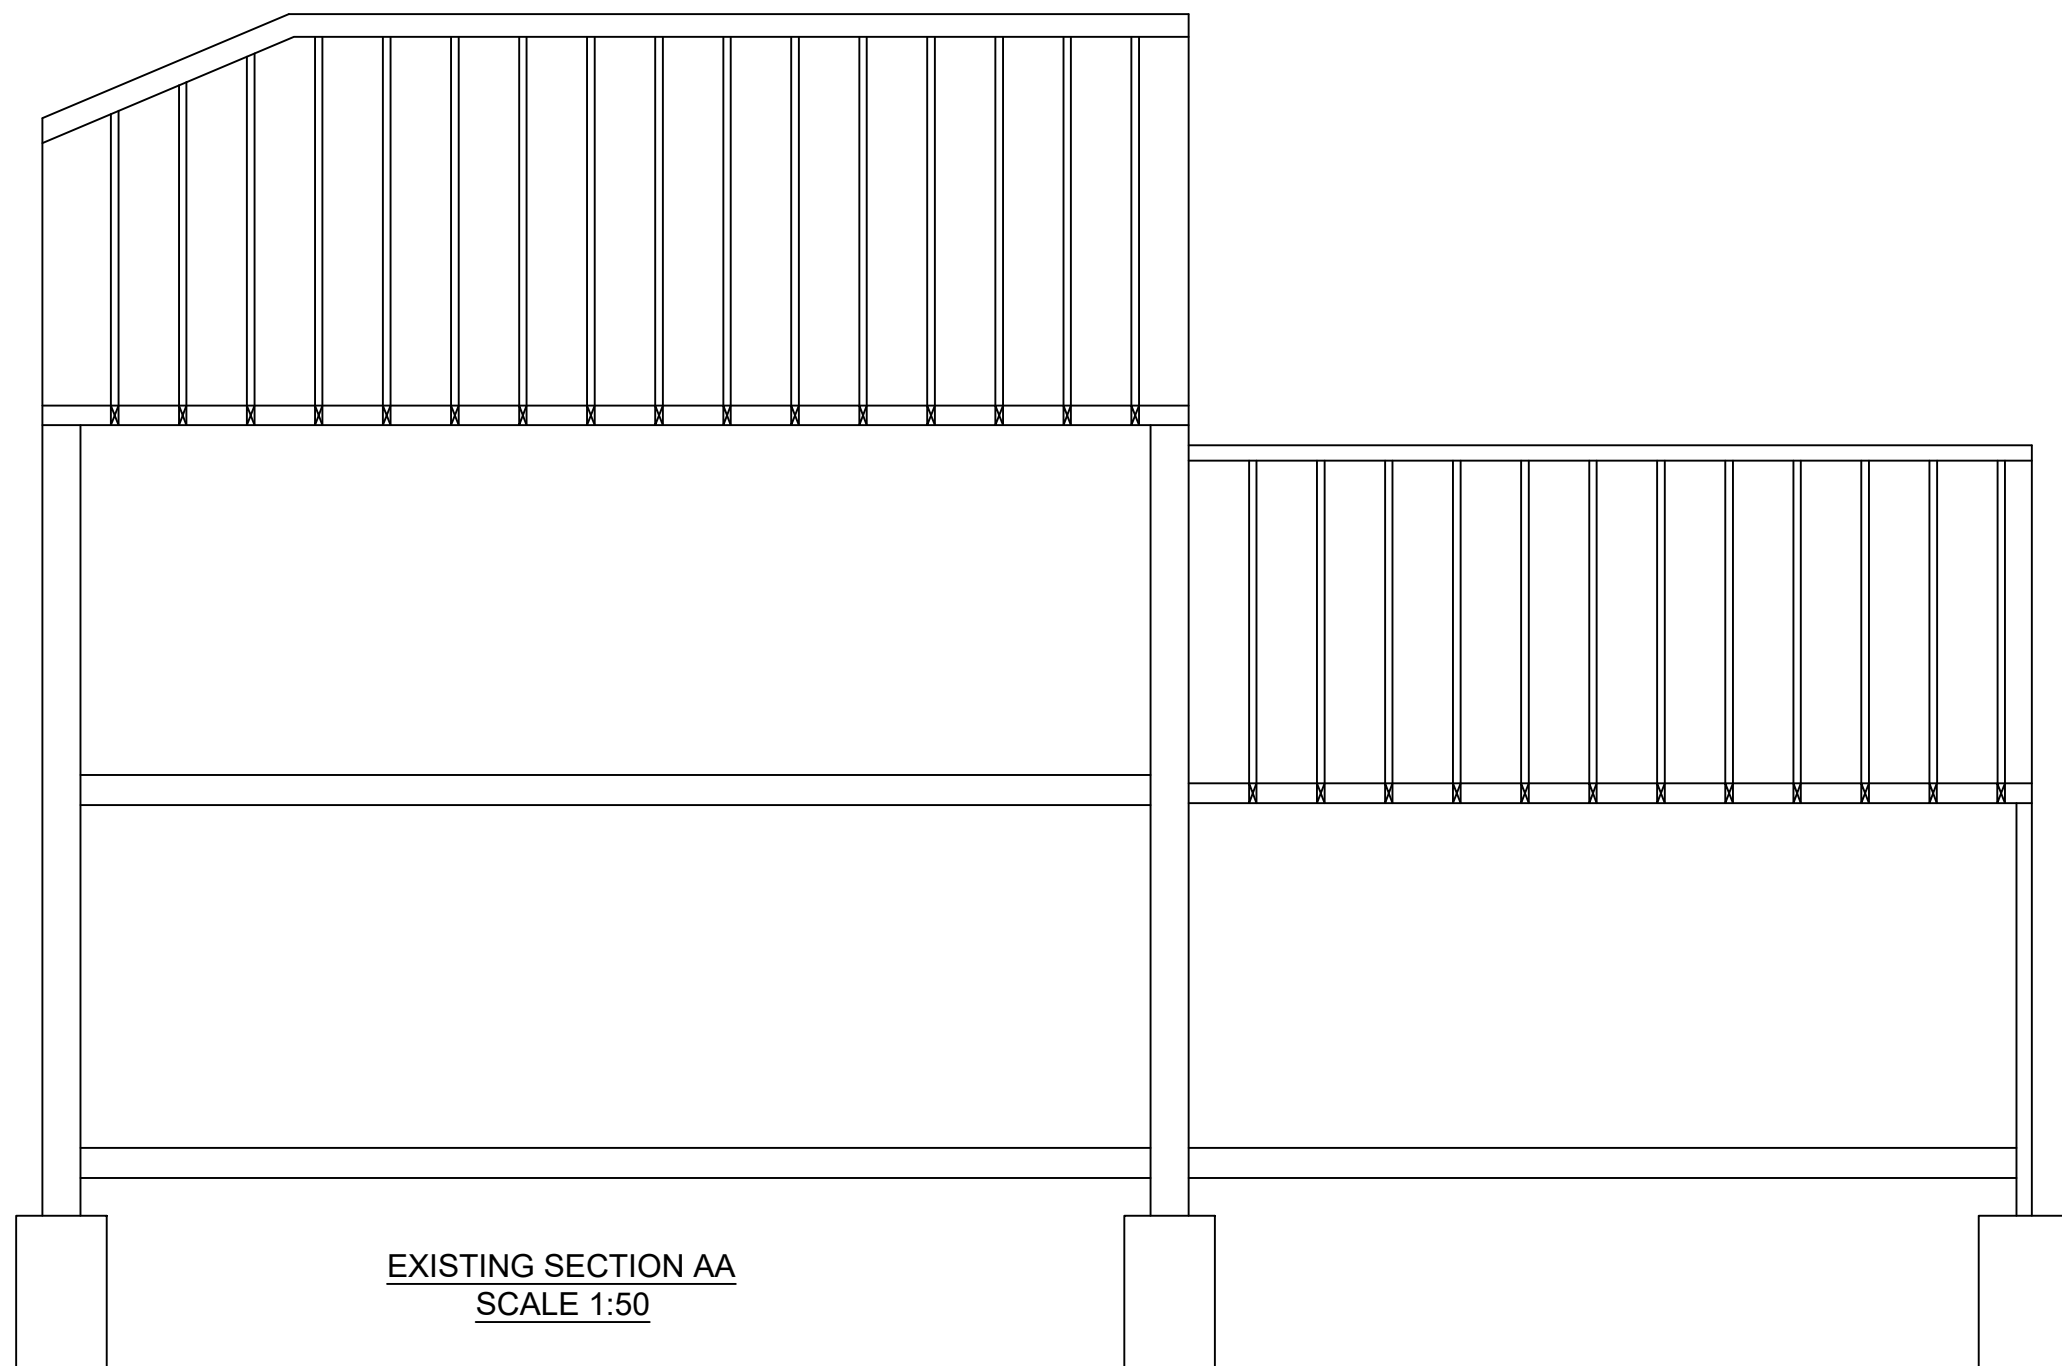

EXISTING SECTION AA
SCALE 1:50



www.FastPlansUK.co.uk

Project:
Garage Conversion.

Address:
23 BLUEBELL CLOSE RH19 1RS

Scale: 1:50 @ A3	Dwg. no: A08 Rev-1
---------------------	-----------------------

Drawn by: O.B.S	Date Drawn: 10-FEB-2026
--------------------	----------------------------

For Drawings Tel: 0208 154 5569

E-mail: plans@FastPlansUK.co.uk