




Elevation
Black metal framed
conservation rooflights.

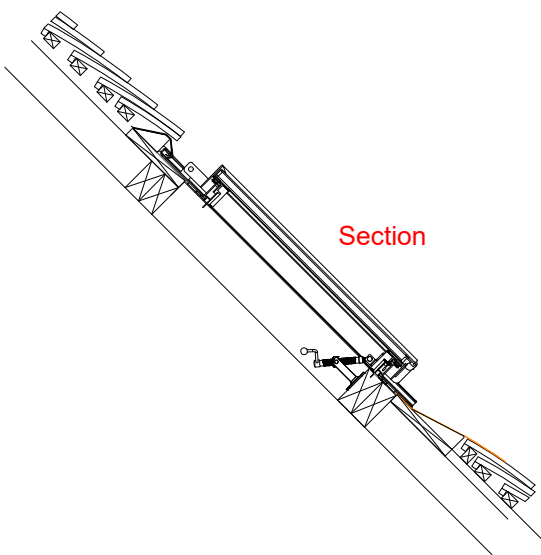


Section

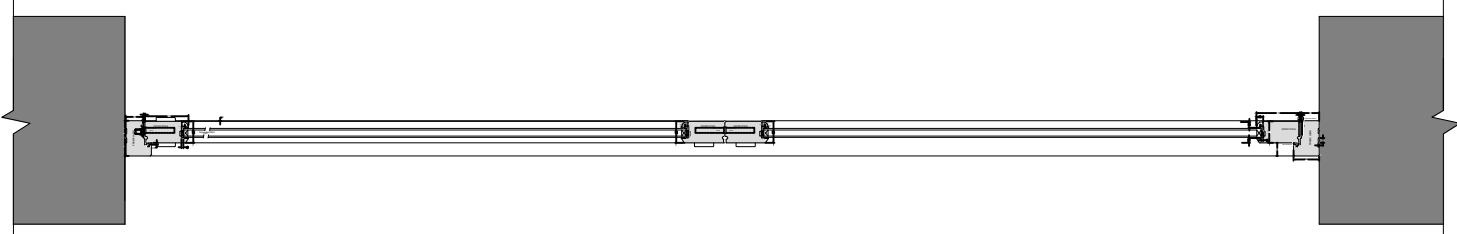

Plan

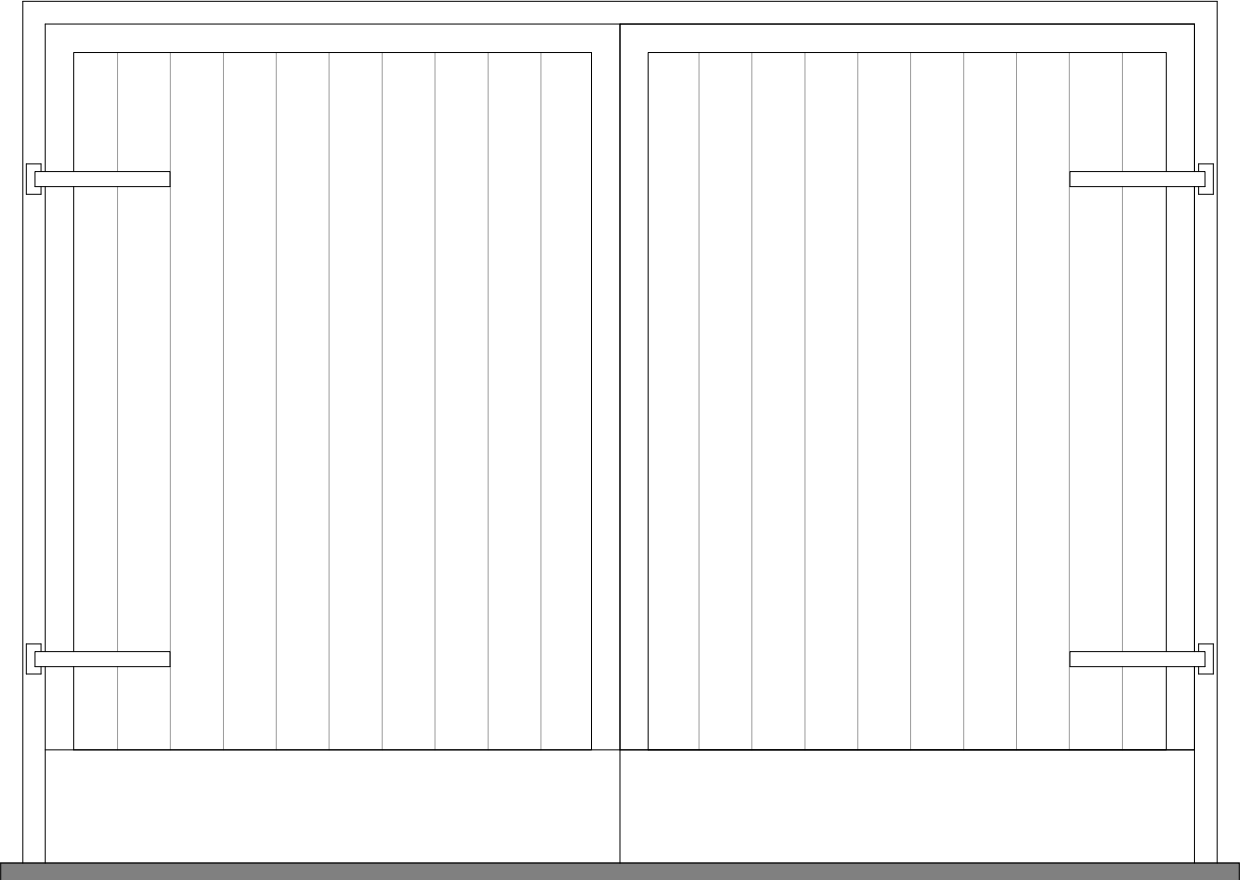


Elevation
Solid timber doors with a
natural oiled finish.

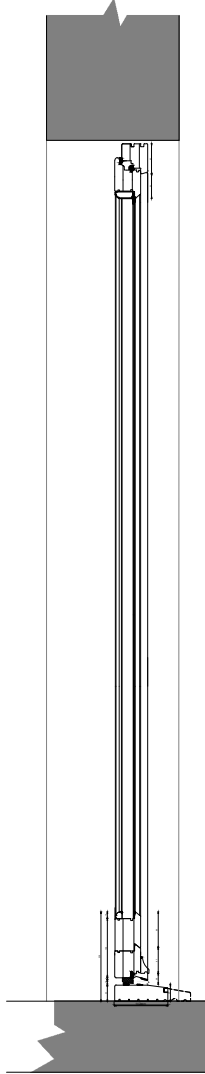


Section

ROOFLIGHT WINDOW - DETAILS AS PROPOSED
SCALE @ 1:20 ON AN A1 SHEET


GARAGE DOORS - DETAILS AS PROPOSED
SCALE @ 1:20 ON AN A1 SHEET

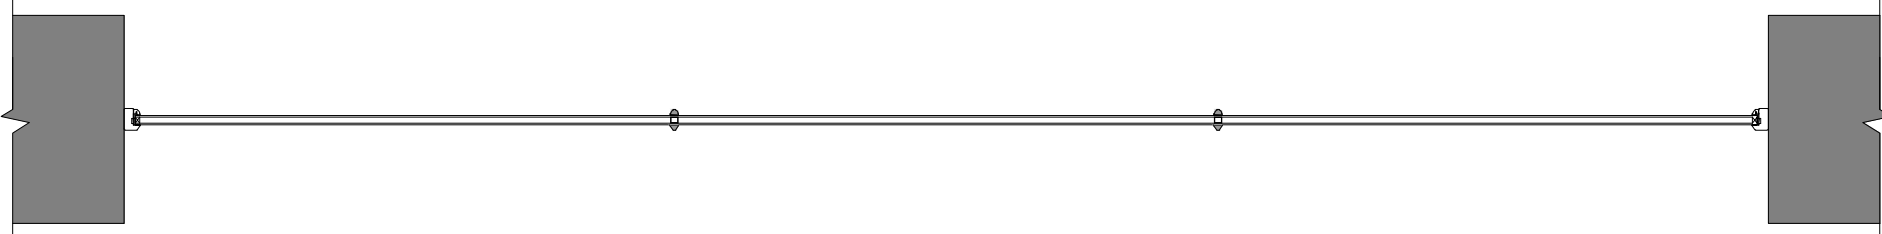

Plan

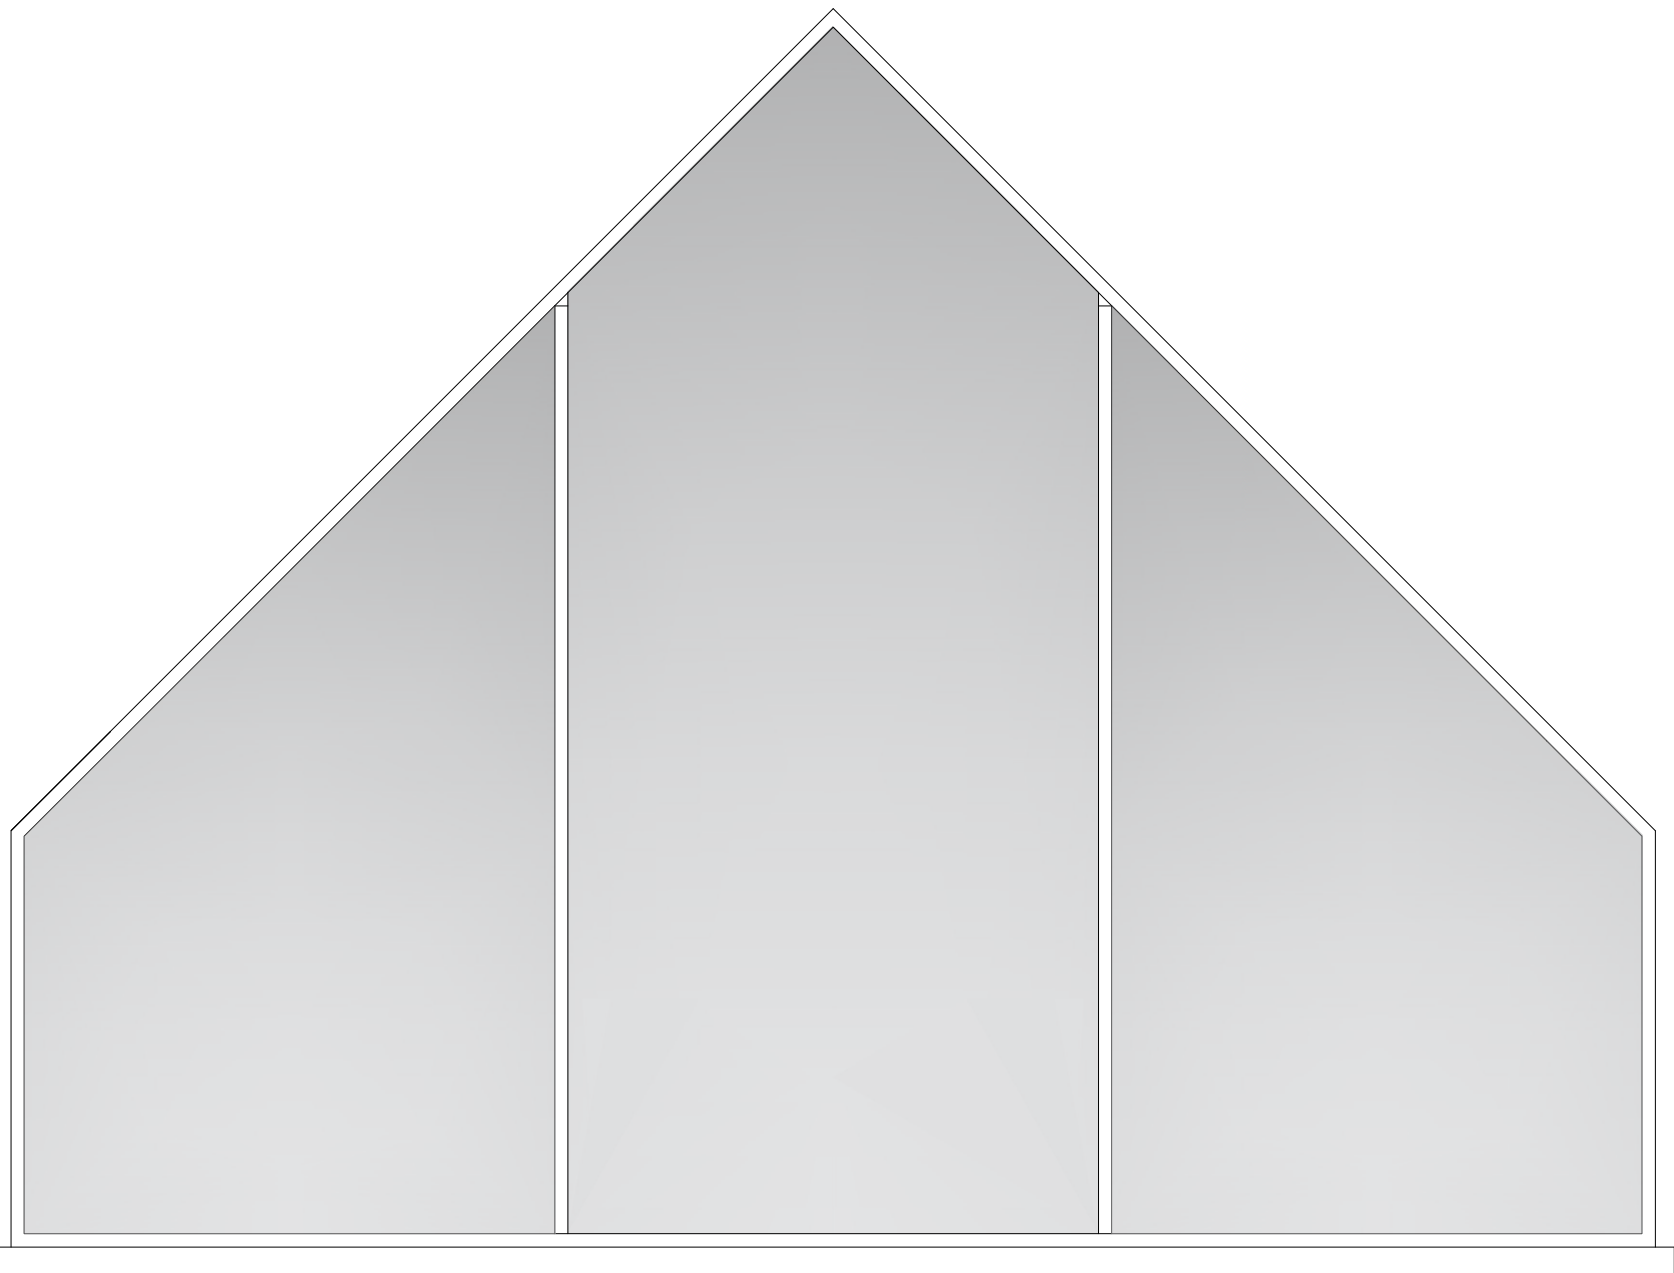

Elevation
Fixed painted double
gable glazed window.
Natural oiled finish.

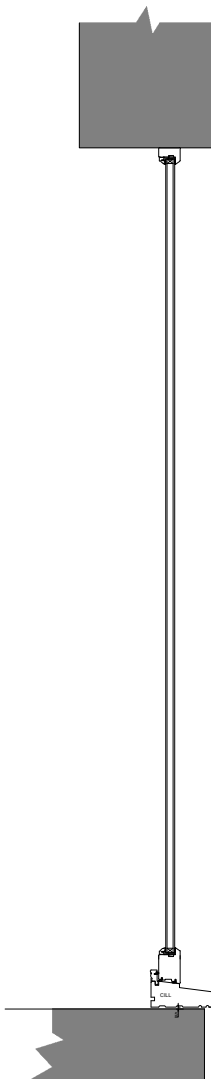

Section

GABLE GLAZING - DETAILS AS PROPOSED
SCALE @ 1:20 ON AN A1 SHEET

A	10.07.2025	AE	Revised window annotation.	GB
REV.	DATE.	BY.	AMENDMENT.	CHK.

PLANNING

NOTES.
DO NOT SCALE OFF THIS DRAWING UNLESS FOR PLANNING PURPOSES.

CHECK ALL DIMENSIONS ON SITE BEFORE ANY WORK IS COMMENCED.

ALL GOODS MATERIALS AND WORKMANSHIP MUST CONFORM WITH CURRENT BUILDING REGULATIONS, BRITISH STANDARDS AND CODES OF PRACTICE.

COPYRIGHT OF THIS DRAWING IS RETAINED BY GOULD PROPERTY CONSULTANTS LLP T/A GOULD BAXTER AND IT MUST NOT BE REPRODUCED WITHOUT WRITTEN CONSENT.



gould baxter

2 Lucastes Mews, Paddockhall Road,
Haywards Heath,
West Sussex RH16 1HE

(01444) 452604
info@gouldbaxter.co.uk
www.gouldbaxter.co.uk

CLIENT.	Mr & Mrs Hatcher
PROJECT.	The Old Rectory Twineham RH17 5NR

DRAWING. Window & Door Details As Proposed		
DATE. 25.05.2025	SCALE AT AL. 1:20	DRAWN BY. AE CHECKED BY. MC

JOB NO. GH298	DRAWING NO. PL.30	REV. A
------------------	----------------------	-----------



SCALE 1:20 @ A1