



Existing Block Plan 1:500

0 10 20 30 40
Scale In Metres



Proposed Block Plan 1:500

0 10 20 30 40
Scale In Metres




Serial number: 313231
© Crown copyright and database right 2025
Ordnance Survey licence AC2000846293
Reproduction in whole or in part is prohibited
without the prior permission of Ordnance Survey.

0 5 10 15 20 25
metres
NORTH

Location Plan 1:1250

Existing

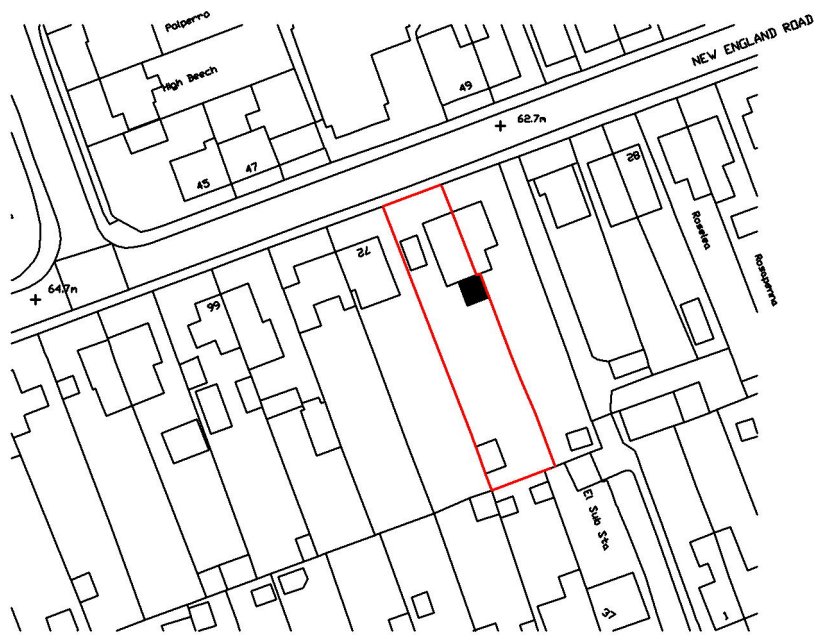

Serial number: 313231
© Crown copyright and database right 2025
Ordnance Survey licence AC2000846293
Reproduction in whole or in part is prohibited
without the prior permission of Ordnance Survey.

0 5 10 15 20 25
metres
NORTH

Location Plan 1:1250

Proposed

SKETCH DRAWING

NOTES:

- © Copyright of this drawing remains the property of Buchanan Rum Architects Ltd and should not be reproduced in full or parts or re-used without written permission from Buchanan Rum Architects Ltd.
- These drawings must be read in conjunction with the structural engineers drawings & details, and with all other consultants, sub-contractor and specialist's drawings & details.
- All dimensions are in millimetres, unless stated otherwise.
- All goods materials workmanship to conform with current building regulations BRC and CCR.
- All dimensions must be checked on site, and any discrepancies verified with the architect.
- Do not scale from the drawing.
- Any discrepancies between the drawings, details and specification must be reported to the architect immediately before work is put in hand.
- All works to be carried out in full accordance with current Building Regulations, British Standards and all Health & Safety Regulations.
- If in doubt please ask.

rev.	date	comment

Client

Site address

74 New England Road

Job Title

House extension and internal
remodelling

Location plan and block plan

buchan rum

9 SAVILL ROAD
LINDFIELD
WEST SUSSEX RH162NY

E : info@buchanrumarchitects.co.uk
T : 01444 239019

Scale 1:1250, 1:500 Size A1

Drawing number 25_116_PL_00_105 Rev. 01