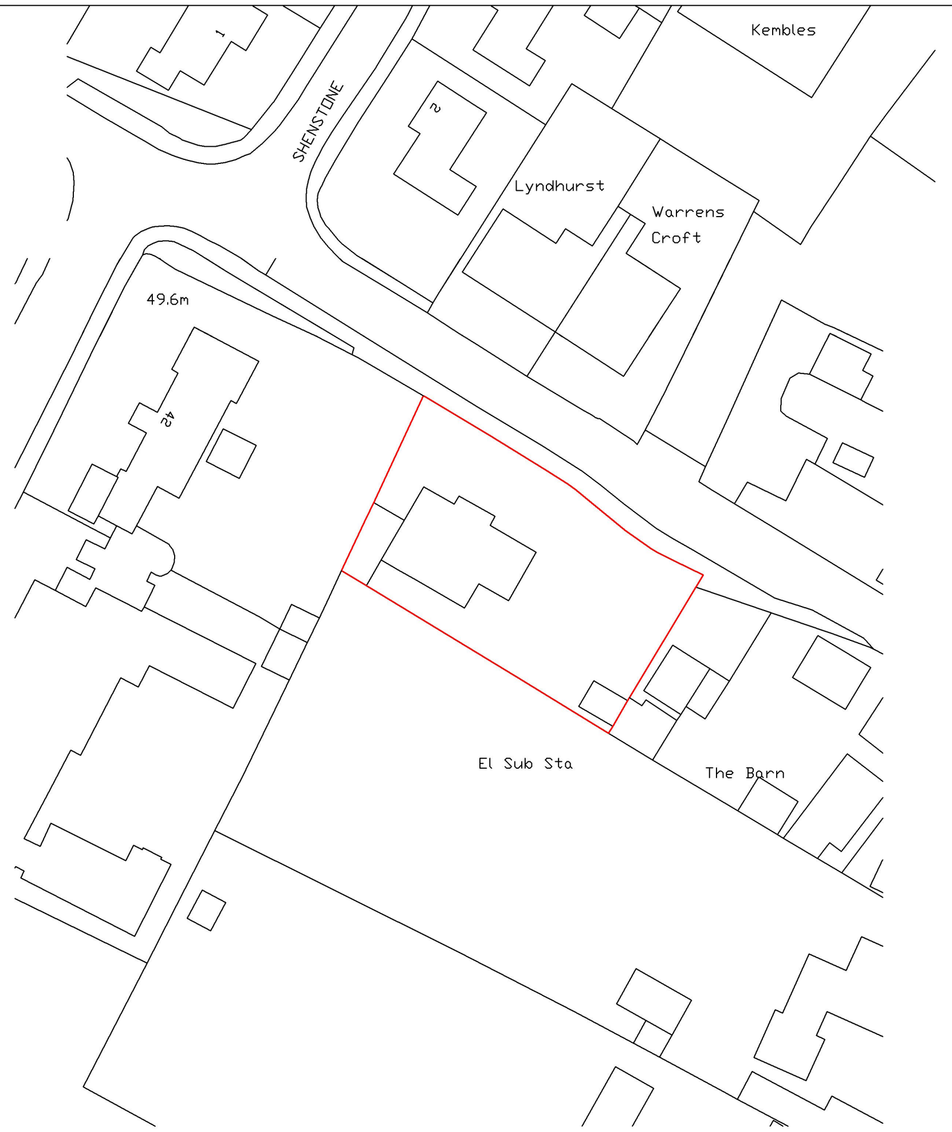



Serial number: 301249

© Crown copyright and database right 2025
Ordnance Survey licence AC0000848283
Reproduction in whole or in part is prohibited
without the prior permission of Ordnance Survey.

0 5 10 15 20 25
metres

NORTH

Block Plan 1:500
Existing

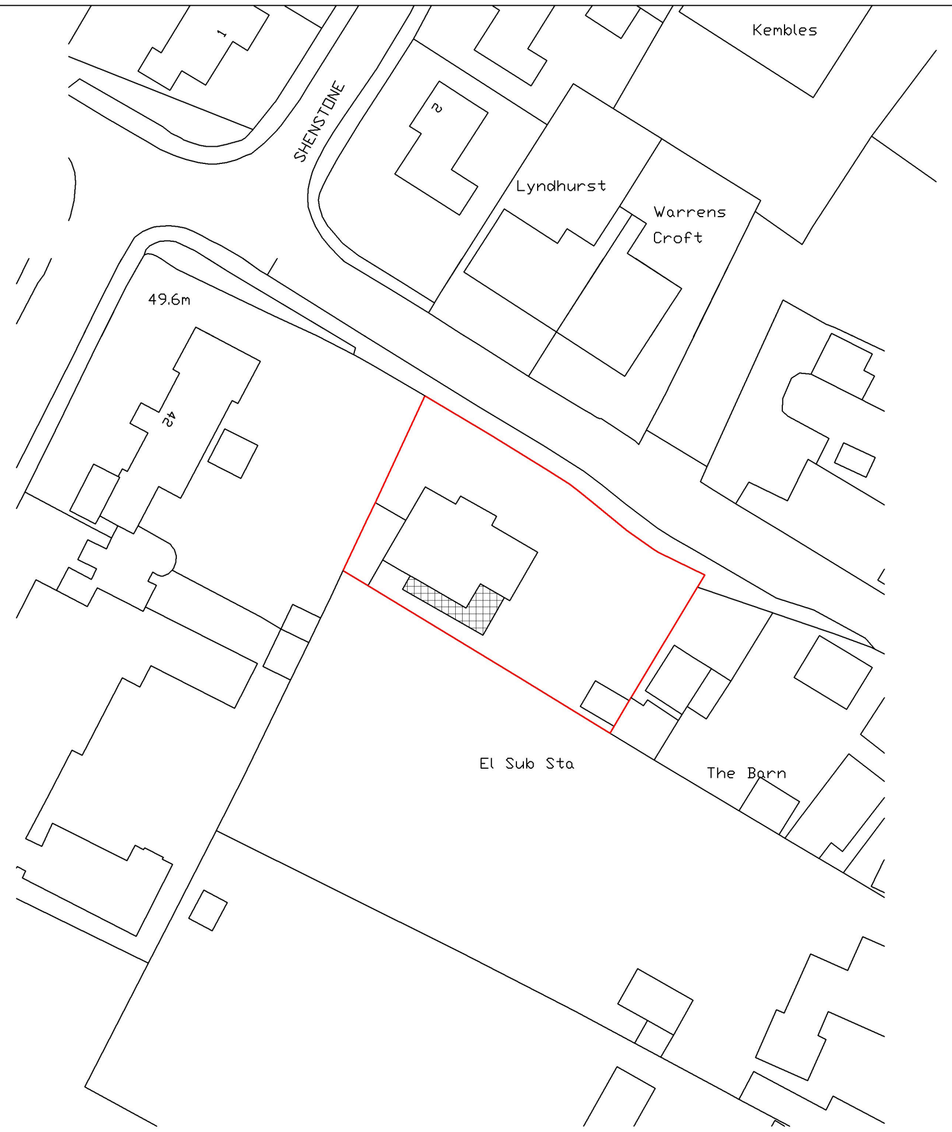


Serial number: 301249

© Crown copyright and database right 2025
Ordnance Survey licence AC0000848283
Reproduction in whole or in part is prohibited
without the prior permission of Ordnance Survey.

0 5 10 15 20 25
metres

NORTH

Block Plan 1:500
Proposed

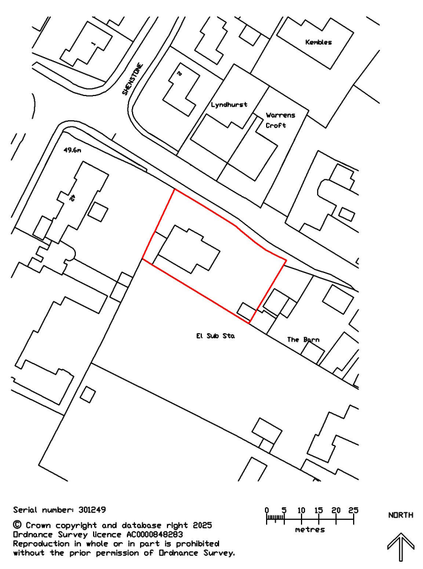


Serial number: 301249

© Crown copyright and database right 2025
Ordnance Survey licence AC0000848283
Reproduction in whole or in part is prohibited
without the prior permission of Ordnance Survey.

0 5 10 15 20 25
metres

NORTH

Location Plan 1:1250
Existing

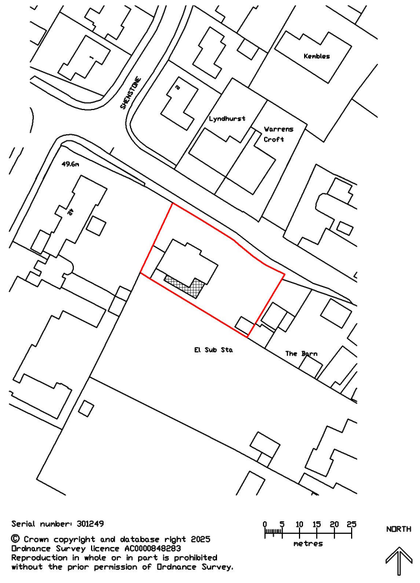

Serial number: 301249

© Crown copyright and database right 2025
Ordnance Survey licence AC0000848283
Reproduction in whole or in part is prohibited
without the prior permission of Ordnance Survey.

0 5 10 15 20 25
metres

NORTH

Location Plan 1:1250
Proposed

BUCHAN RUM ARCHITECTS

SKETCH
DRAWING

NOTES:

- © Copyright of this drawing remains the property of Buchan Rum Architects Ltd and should not be reproduced in full or parts or re-issued without written permission from Buchan Rum Architects Ltd
- These drawings must be read in conjunction with the structural engineers drawings & details, and with all other consultants, sub-contractor and specialist's drawings & details.

- All dimensions are in millimetres, unless stated otherwise.
- All goods materials workmanship to conform with current building regulations BSS and COP's

- All dimensions must be checked on site, and any discrepancies verified with the architect.

- Do not scale from the drawing

- Any discrepancies between the drawings, details and specification must be reported to the architect immediately before work is put in hand.

- All works to be carried out in full accordance with current Building Regulations, British Standards and all Health & Safety Regulations

- If in doubt please ask.

rev.	date	comment

amendments

Client

Site address
The Slatch50 Hickmans Ln,
Lindfield, Haywards Heath
RH16 2PX

Job Title
Extension and internal refurbishment

Existing and Proposed block plan and location plan

buchan rum
9 SAVILL ROAD
LINDFIELD
WEST SUSSEX RH162NY
E : info@buchanrumarchitects.co.uk

Scale 1:1250 1:500
Size A1
Um By

Drawing number. 24_223_PL_00_105
Rev. 00