




VISUAL SCALE 1:100 @ A3

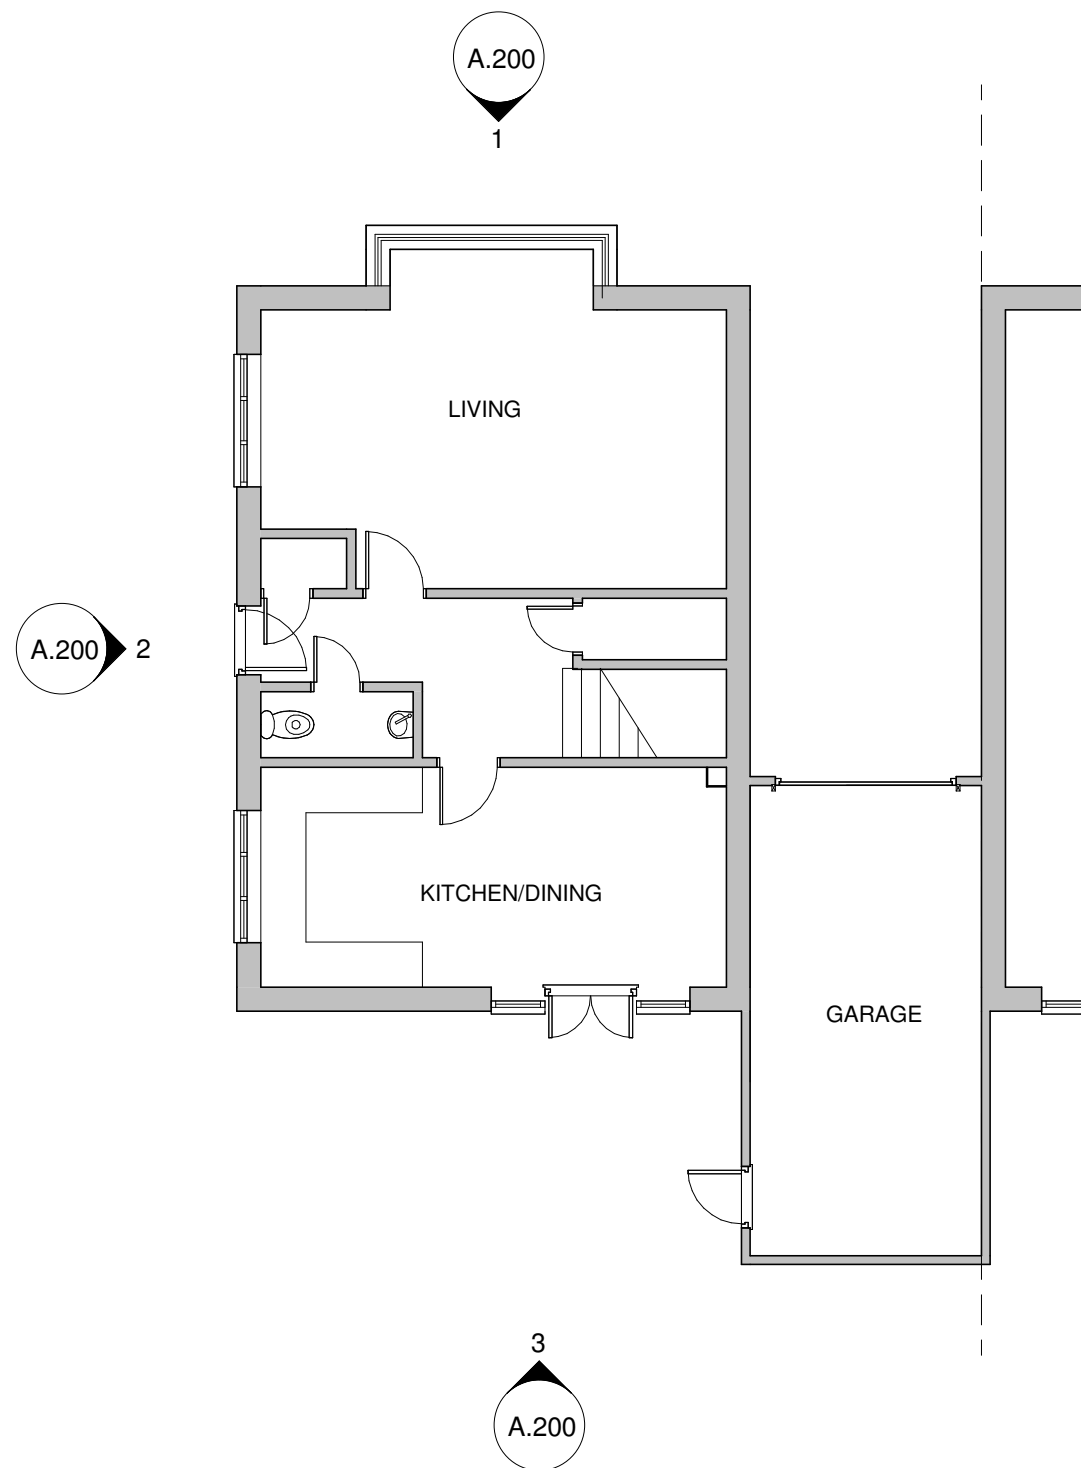

1 GROUND FLOOR
1 : 100



KRONA DESIGN
ARCHITECTURE AND INTERIOR DESIGN

4 Union Place | Worthing | BN11 1LG
info@kronadesign.co.uk
kronadesign.co.uk
01903 256150

PROJECT		
Garage Conversion		
ADDRESS		
12 Brodford Way Haywards Heath West Sussex		
TITLE		
Existing Plans		
CLIENT		
Matt Wren		
DRAWN	STATUS	DATE
JLB	Design	17/10/25
SCALE (@ A3)		PROJECT NUMBER
1 : 100		KD.1775
DRAWING NUMBER		REV
A.100		