




VISUAL SCALE 1:100 @ A3

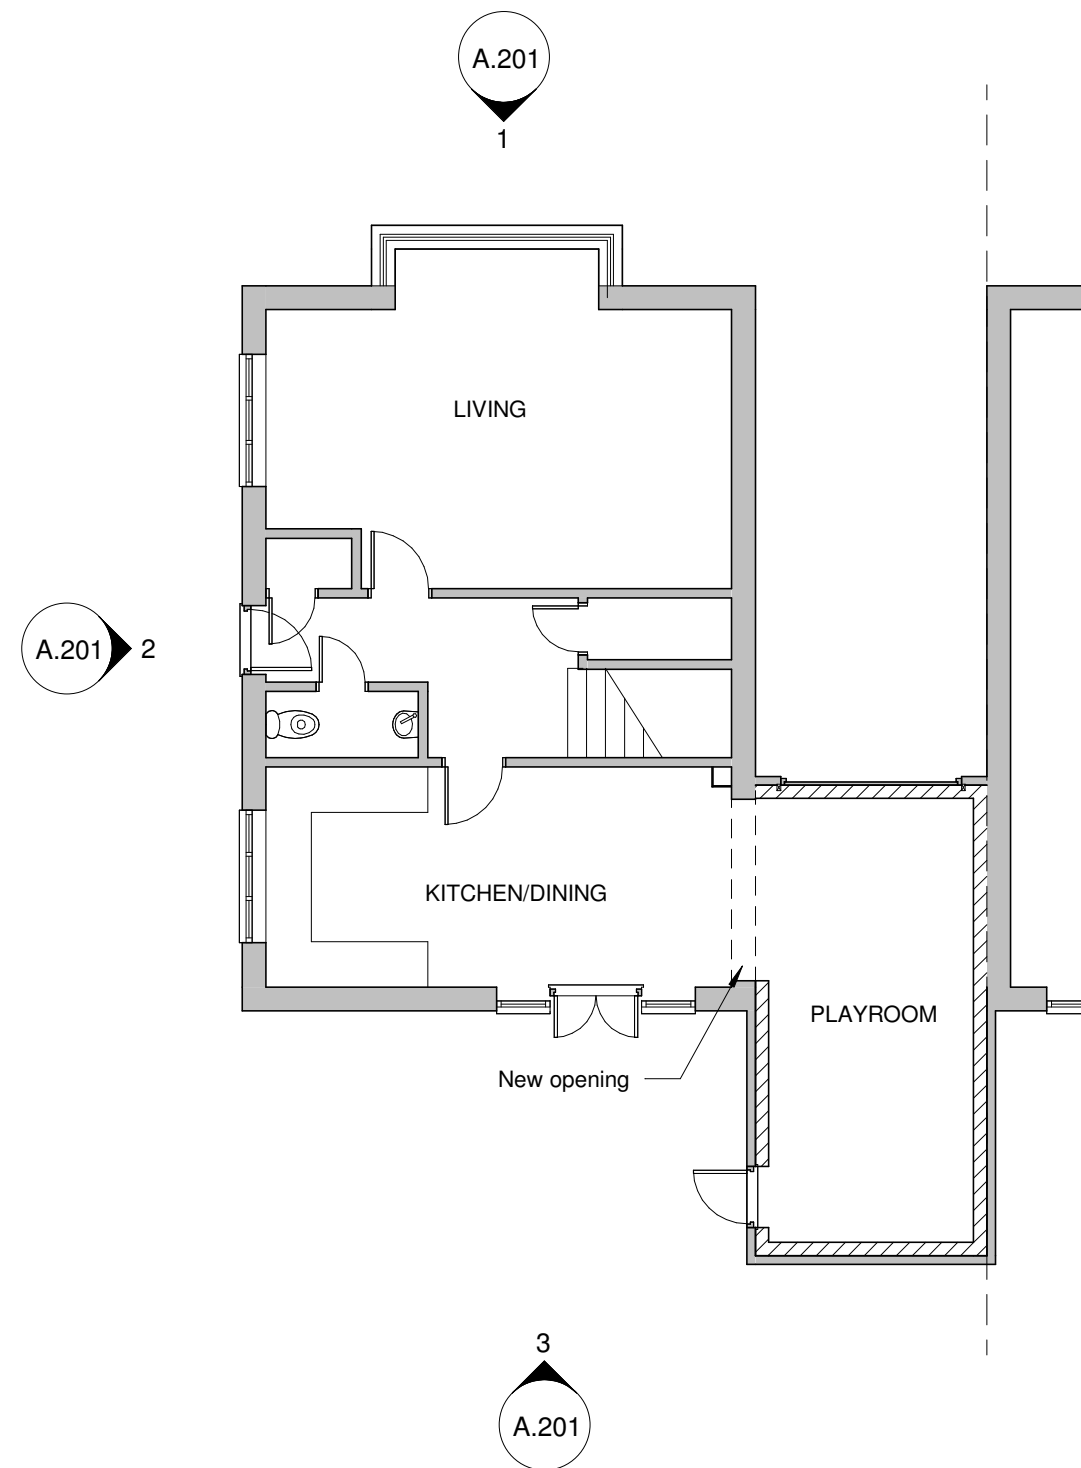

1 GROUND FLOOR
1 : 100



4 Union Place | Worthing | BN11 1LG
info@kronadesign.co.uk
kronadesign.co.uk
01903 256150

PROJECT

Garage Conversion

ADDRESS

12 Brodford Way
Haywards Heath
West Sussex

TITLE

Proposed Plans

CLIENT

Matt Wren

DRAWN	STATUS	DATE
JLB	Design	22/10/25

SCALE (@ A3)	PROJECT NUMBER
1 : 100	KD.1775

DRAWING NUMBER	REV
A.101	