






1 ELEVATION FACING NORTH
1 : 100

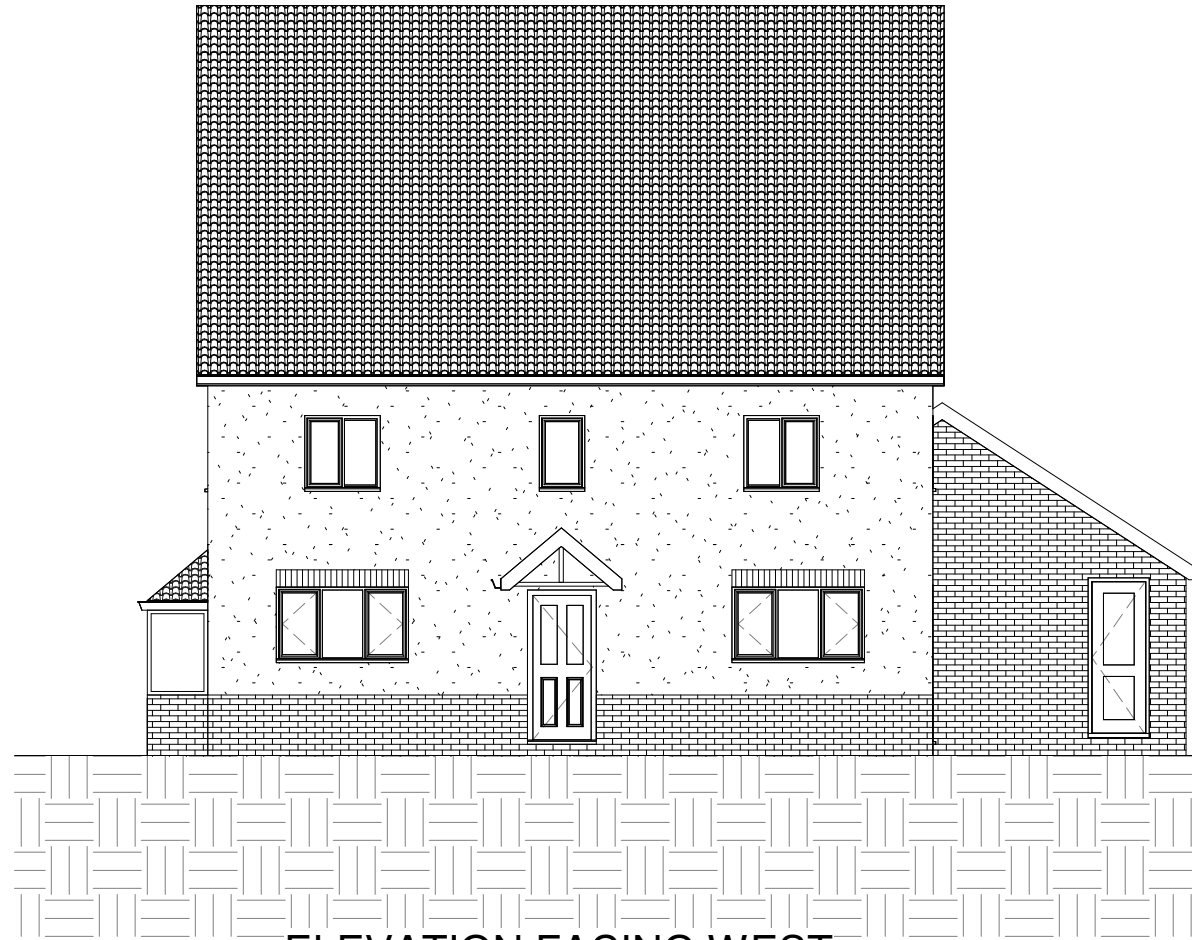

2 ELEVATION FACING WEST
1 : 100

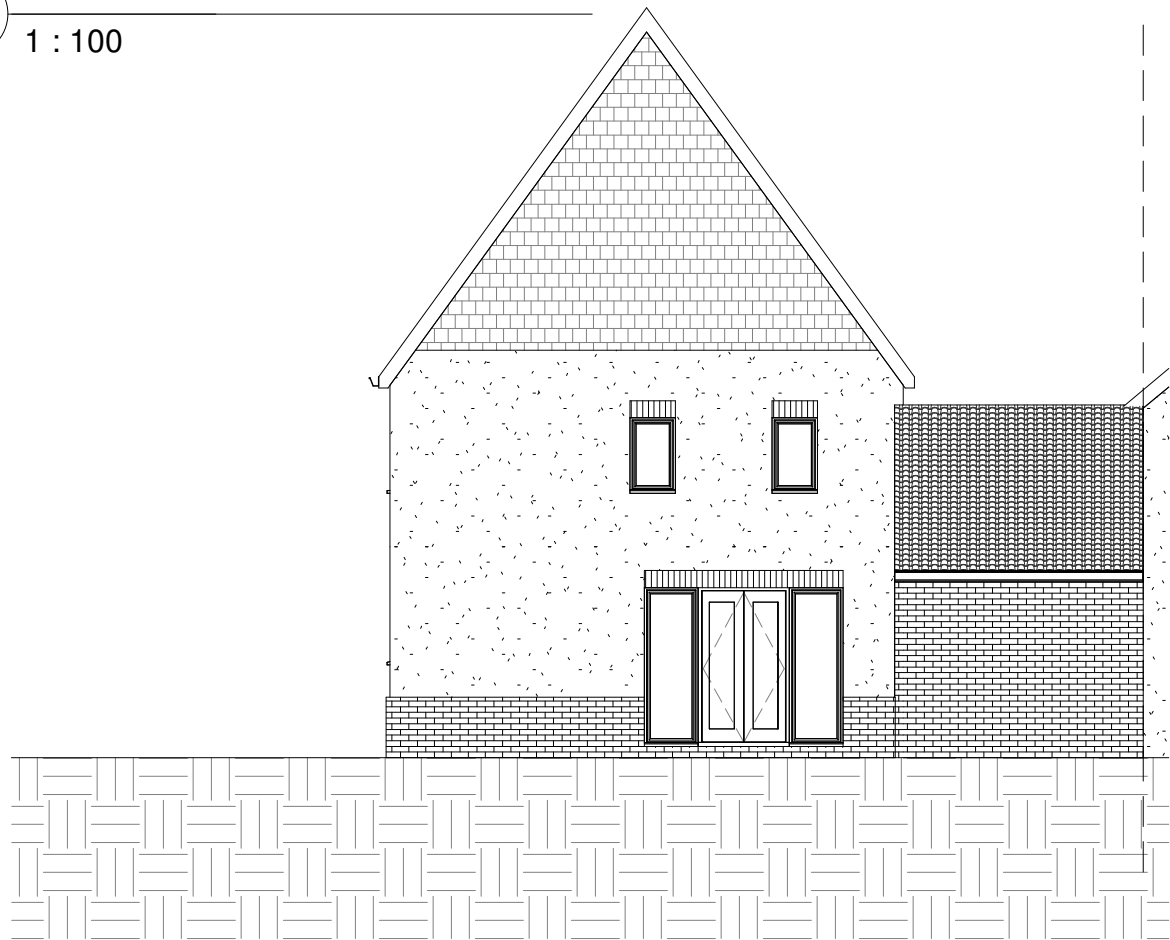

3 ELEVATION FACING SOUTH
1 : 100

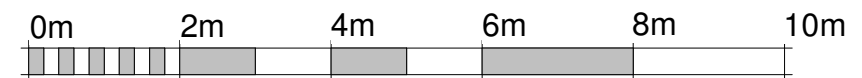

VISUAL SCALE 1:100 @ A3

 ARCHITECTURE AND INTERIOR DESIGN		
4 Union Place Worthing BN11 1LG info@kronadesign.co.uk kronadesign.co.uk 01903 256150		
PROJECT		
Garage Conversion		
ADDRESS		
12 Brodford Way Haywards Heath West Sussex		
TITLE		
Existing Elevations		
CLIENT		
Matt Wren		
DRAWN	STATUS	DATE
JLB	Design	17/10/25
SCALE (@ A3)		PROJECT NUMBER
1 : 100		KD.1775
DRAWING NUMBER		REV
A.200		

© KRONA DESIGN