


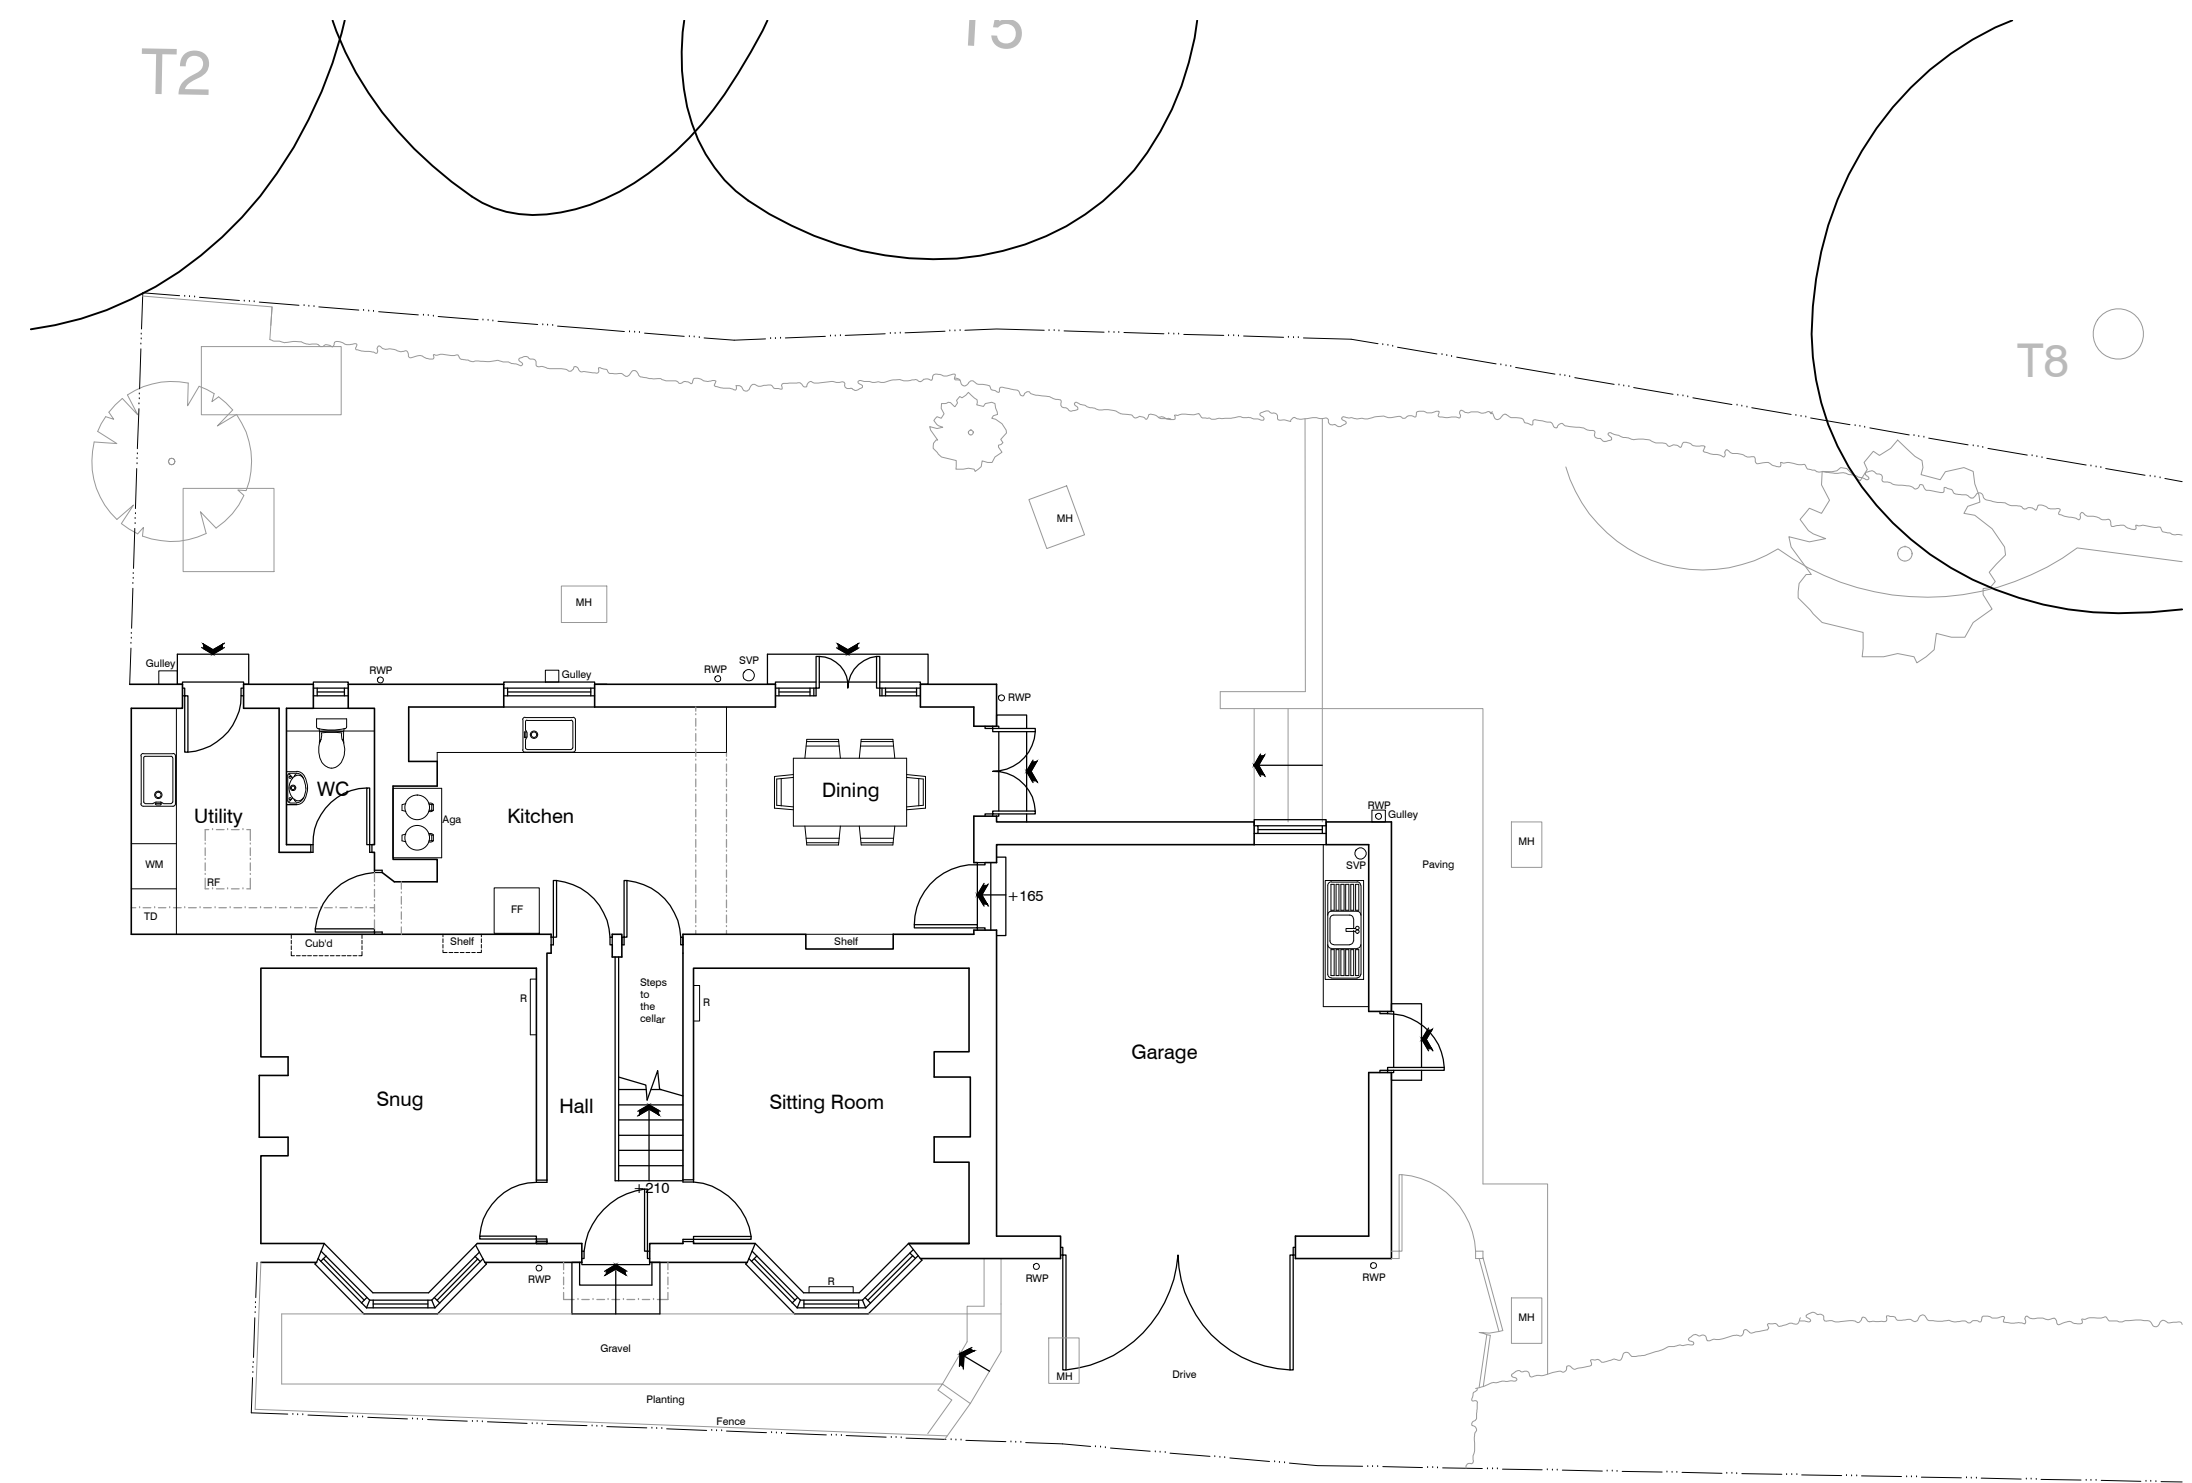

Ground



Date	Revision
L	
K	
J	
I	
H	
G	
F	
E	
D	
C	
B	
A	27/05/25 Boundary update

Client	MR M & MRS L OESTERLIN		
Project	FERN COTTAGE BONFIRE LANE RH17 7AJ		
Title	GROUND FLOOR EXISTING		
Date	Scales	Dwg. No.	Rev.
01/25	1:100 @ A3	795/02	A