


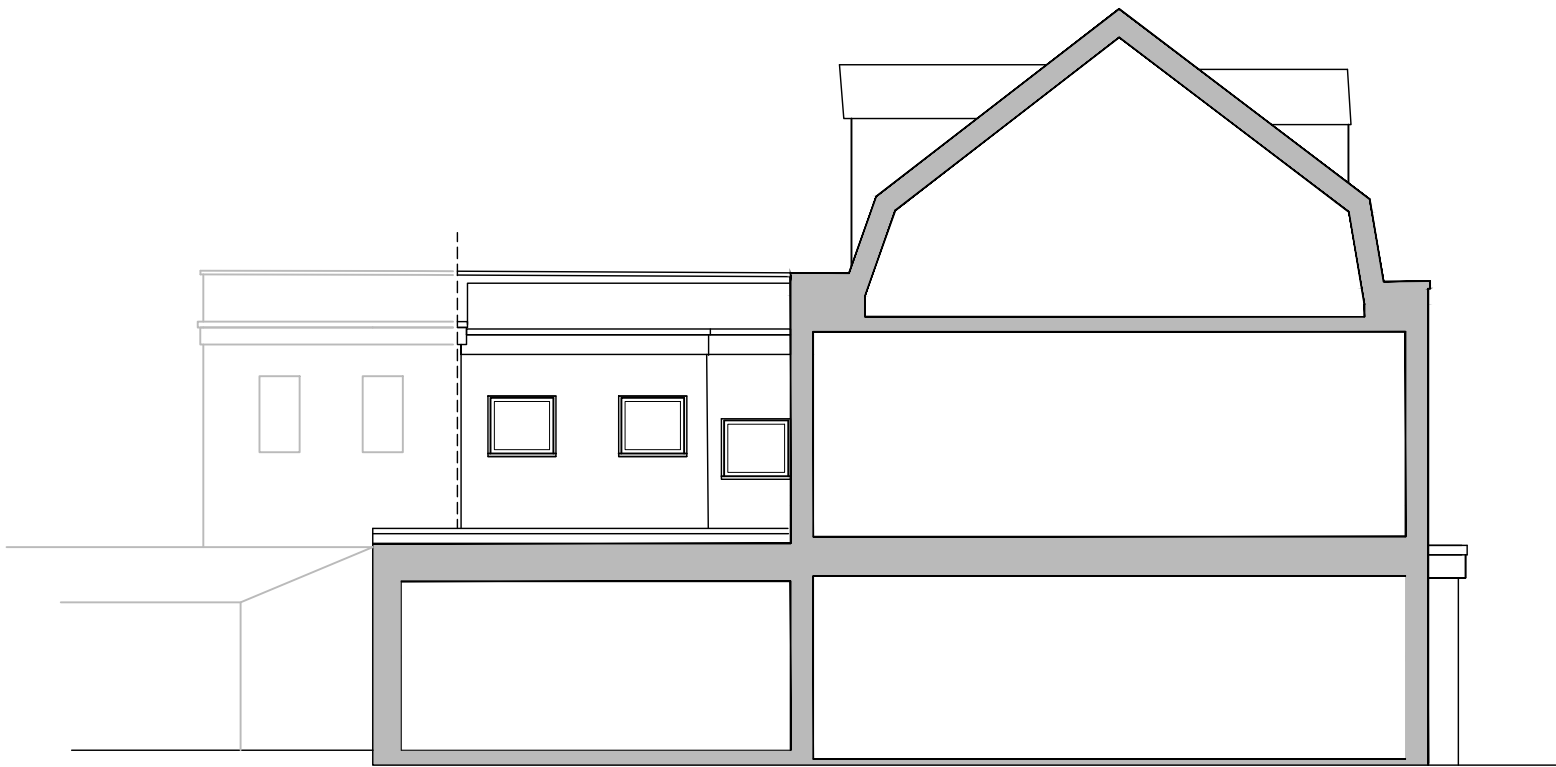


Side Elevation



Side Elevation

REVISION DATE

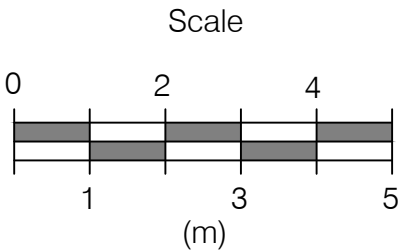

TEL 07793955245 @HILLS_ARCHITECTURAL_DESIGN



PROJECT TITLE
24 ROYAL GEORGE ROAD,
BURGESS HILL
RH15 9SE

DRAWING TITLE
EXISTING SIDE ELEVATIONS

DATE
NOVEMBER 2024

DRAWN BY
AS

SCALE	DRAWING No.	Revision
1:100 @ A3	RGR-004	