




General Notes

Drawing to be read in conjunction with all other drawings and specifications.
Do not scale off drawings. Use figured dimensions only.
All levels and dimensions to be checked on site. Any discrepancies to be immediately brought to the attention of Amorphous Design.
Responsibility cannot be accepted for alterations or changes without prior acknowledgement from Amorphous Design.


REV		NOTES	DATE	BY	AUTH
-		Planning	03.12.2020	-	JS
A		Extent of boundary modified	18.01.2021	-	JS

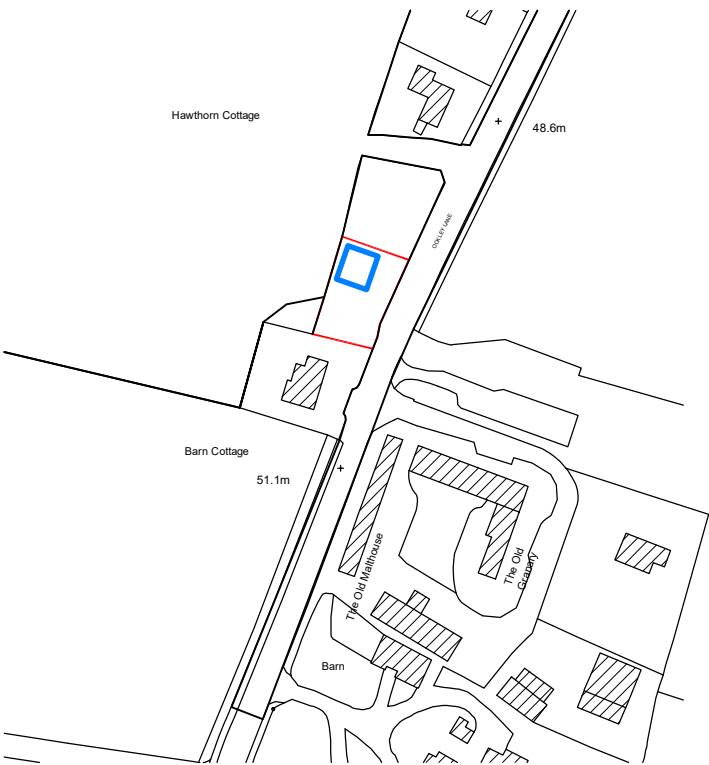

1 LOCATION PLAN

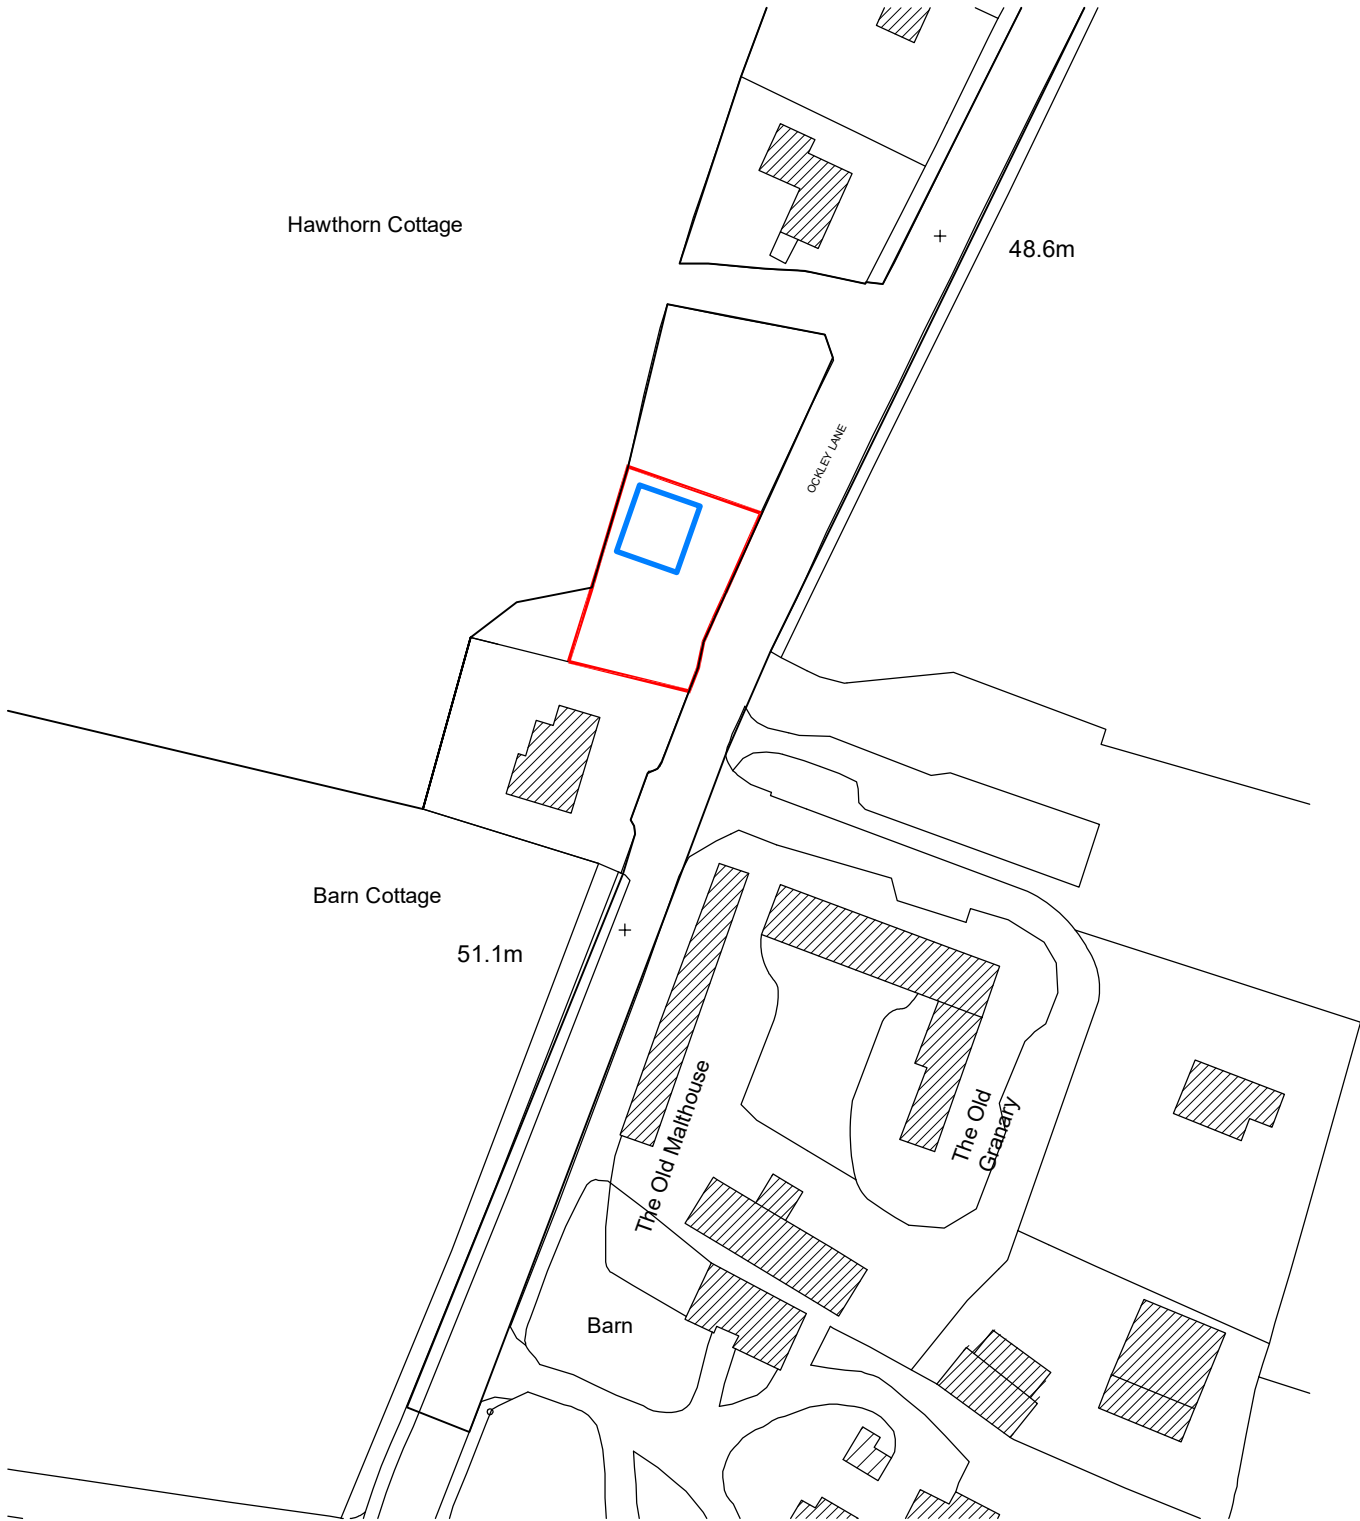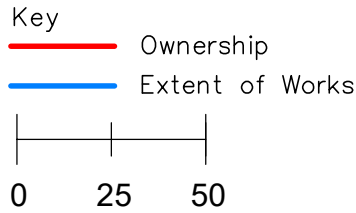

2 SITE PLAN

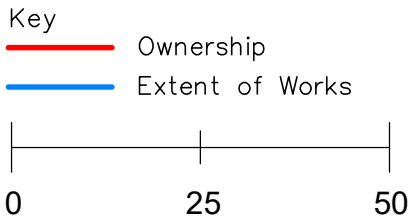

Serial number: 190893
Ordnance Survey licence 100048957

Planning			
TITLE			
LOCATION AND SITE PLANS			
Land Near Barn Cottage, BN6 8NX			
SCALE AT A1:	SCALE AT A3:	DRAWN	ISSUED
1:1000	1:500	1:2000	1:1000
AD	AD	AD	AD
DEC 2020	JOB NO. 970	DRAWING A1-001	REV A

Amorphous Design Ltd