


General Notes

Drawing to be read in conjunction with all other drawings and specifications.
Do not scale off drawings. Use figured dimensions only.
All levels and dimensions to be checked on site. Any discrepancies to be immediately brought to the attention of Amorphous Design.
Responsibility cannot be accepted for alterations or changes without prior acknowledgement from Amorphous Design.

Notes

REV	NOTES	DATE	BY	AUTH
A	Extent of boundary modified	18.01.2021	-	JS
B	Landscape in line with drainage layout	09.04.2024	-	JS

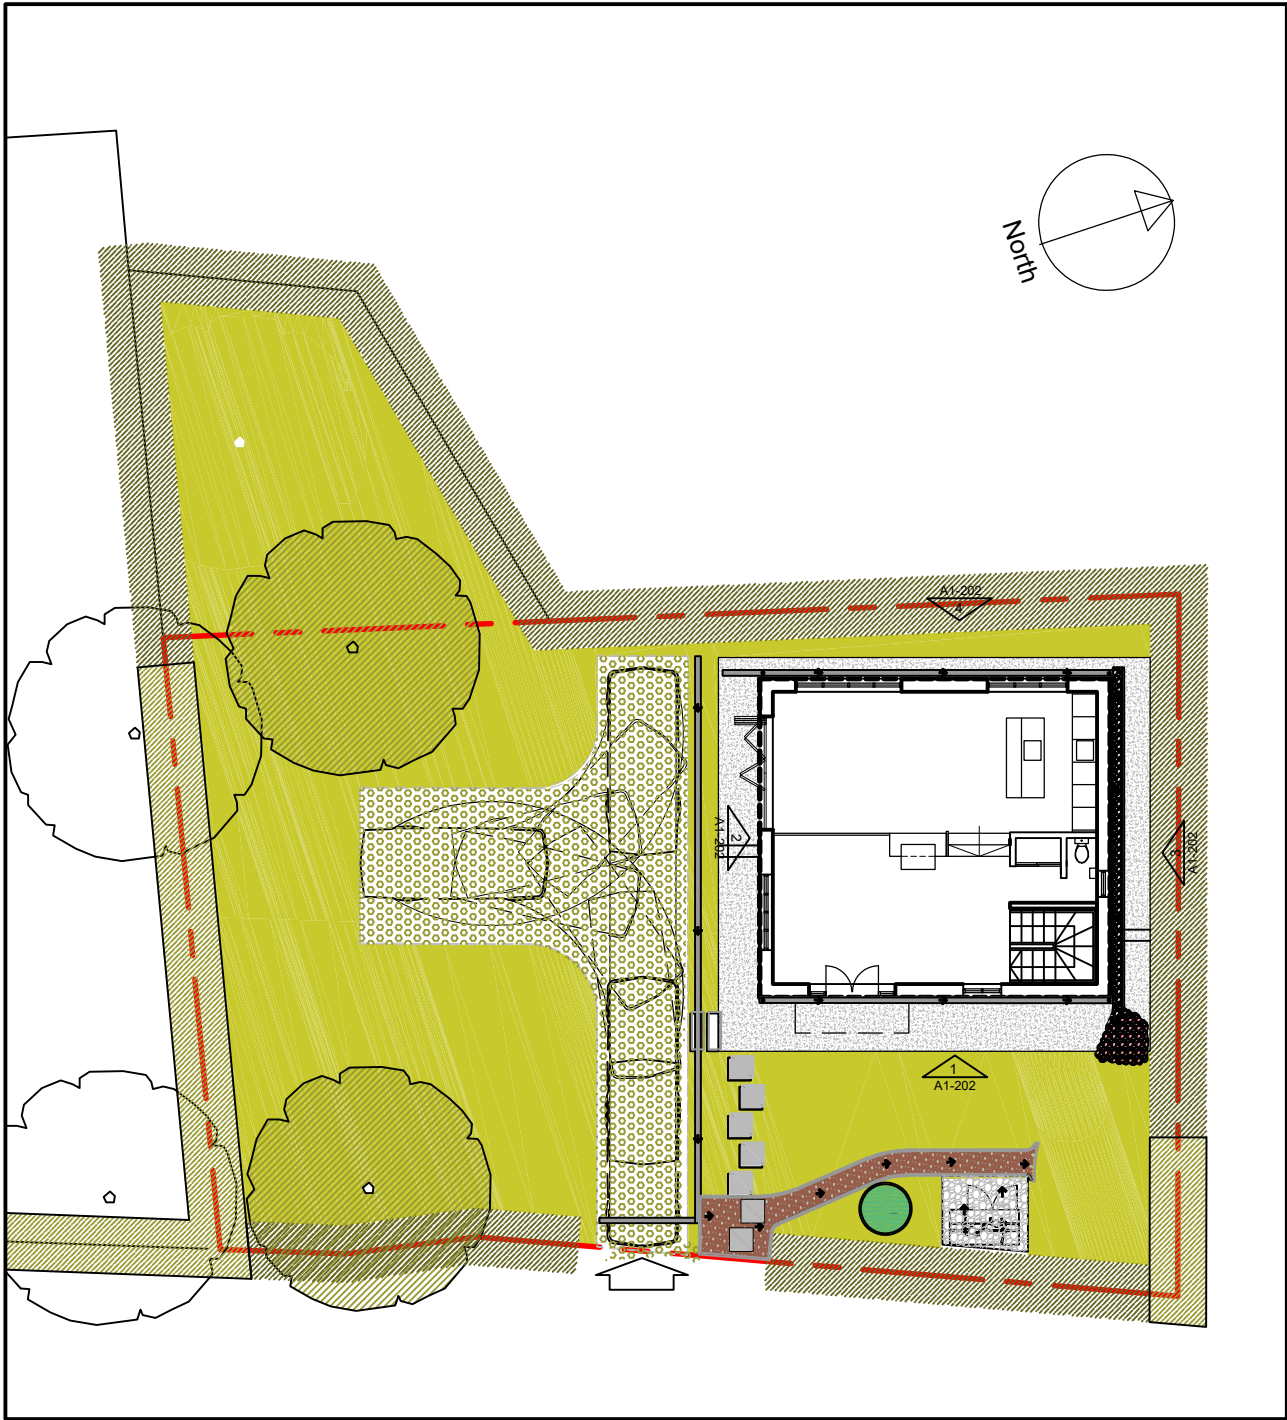


1 GROUND FLOOR PLAN


Refer to drawing A1-203 for Landscape drawing coordinated with the approved surface water drainage layout

LEGEND:

- HYDROROCK TYPE D34 LINEAR DRAINAGE
- KLARGESTER BIODISC DOMESTIC SEWAGE TREATMENT PLANT
- DRAINAGE OUTFALL (ACO SuDS INLET OR SIMILAR)
- GRAVEL FILLED SURFACE CHANNEL
- PATH TO CYCLE STORE FILLED WITH GRAVEL

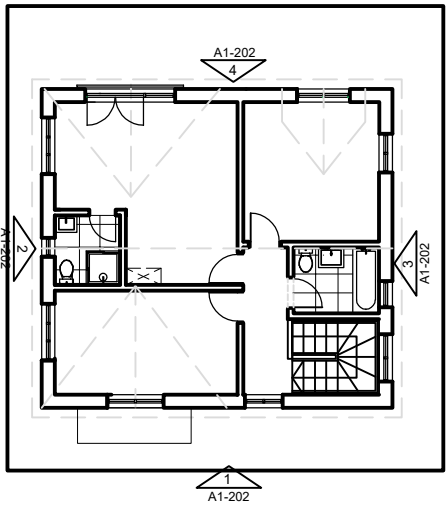

2 FIRST FLOOR PLAN

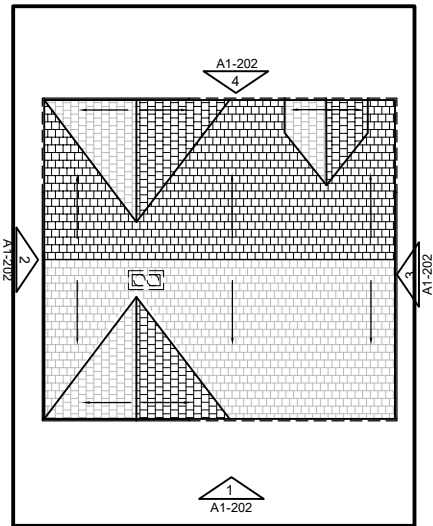

3 ROOF PLAN

AMORPHOUS DESIGN
architecture interiors
44 Pitcairn Road, Mitcham, CR4 3LL
+44 (0) 203 322 8568
jay@amorphous-d.com
www.amorphous-d.com

Planning

TITLE Proposed Plans and Block Plan			
Site Near Barn Cottage			
SCALE AT A1: 1:100	SCALE AT A3: 1:200	DRAWN AD	ISSUED AD
JOB NO. DEC 2020	870	DRAWING A1-200	REV B