




1 EAST ELEVATION



2 NORTH ELEVATION



3 SOUTH ELEVATION

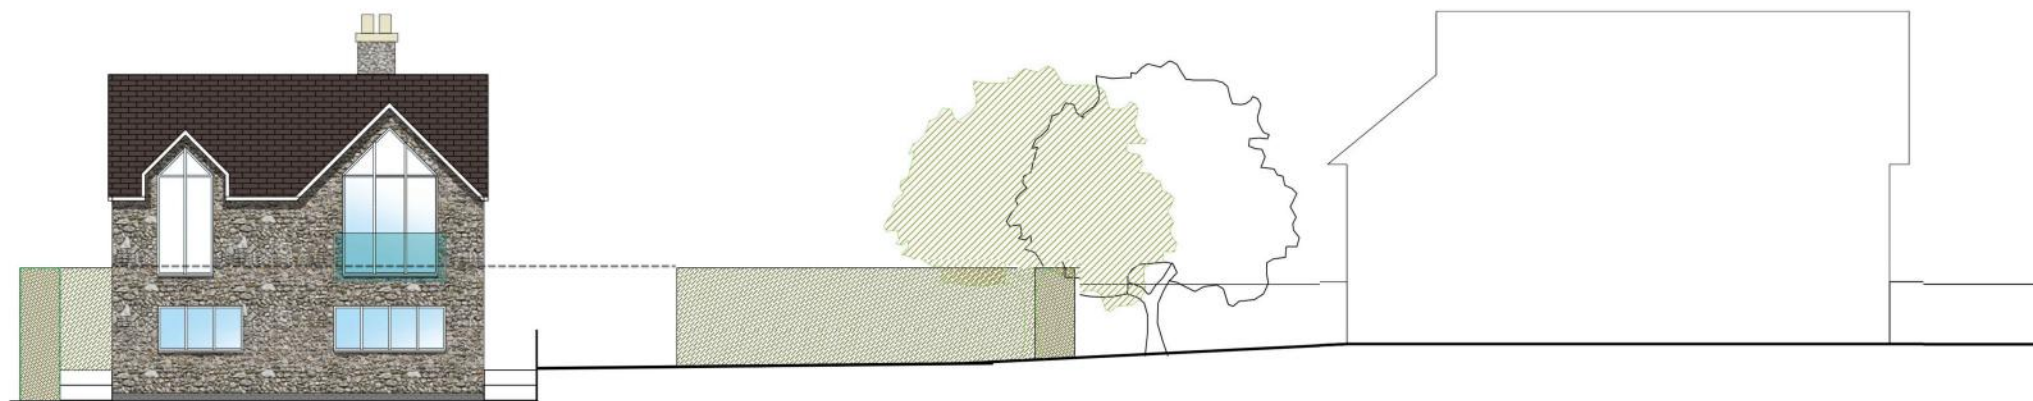

4 WEST ELEVATION

General Notes

Drawing to be read in conjunction with all other drawings and specifications.
Do not scale off drawings. Use figured dimensions only.
All levels and dimensions to be checked on site. Any discrepancies to be immediately brought to the attention of Amorphous Design.
Responsibility cannot be accepted for alterations or changes without prior acknowledgement from Amorphous Design.

Notes

REV	NOTES	DATE	BY	AUTH
-	Planning	03.12.2020	-	JS
A	Site meeting with senior planning officer and case planning officer on 7.02.2023. It was agreed to issue a revised submission showing a 20cm rise only at the east elevation. This was enabled by unforeseen drainage and site conditions.	08.02.2024	-	JS
B	Roof tiles in line with materials description	04.06.2024	-	GB

Material Key



Dark Grey Roof Tiles



Flint

Due to unforeseen site conditions, the ffl along the east elevation is raised by only 20 cm. The dwellinghouse is still below 8.8m in height, stated in the consented planning report, DM/10/4539.

AMORPHOUS DESIGN

architecture interiors

44 Pitcairn Road, Mitcham, CR4 3LL
+44 (0) 203 322 8568
jay@amorphous-d.com
www.amorphous-d.com

Planning

TITLE
Proposed Elevations

Site Near Barn Cottage

SCALE AT A1:	SCALE AT A3:	DRAWN	ISSUED
1:100	1:200	AD	AD
JOB NO.	DRAWING	REV	
DEC 2020	870	A1-202	B

Amorphous Design Ltd