



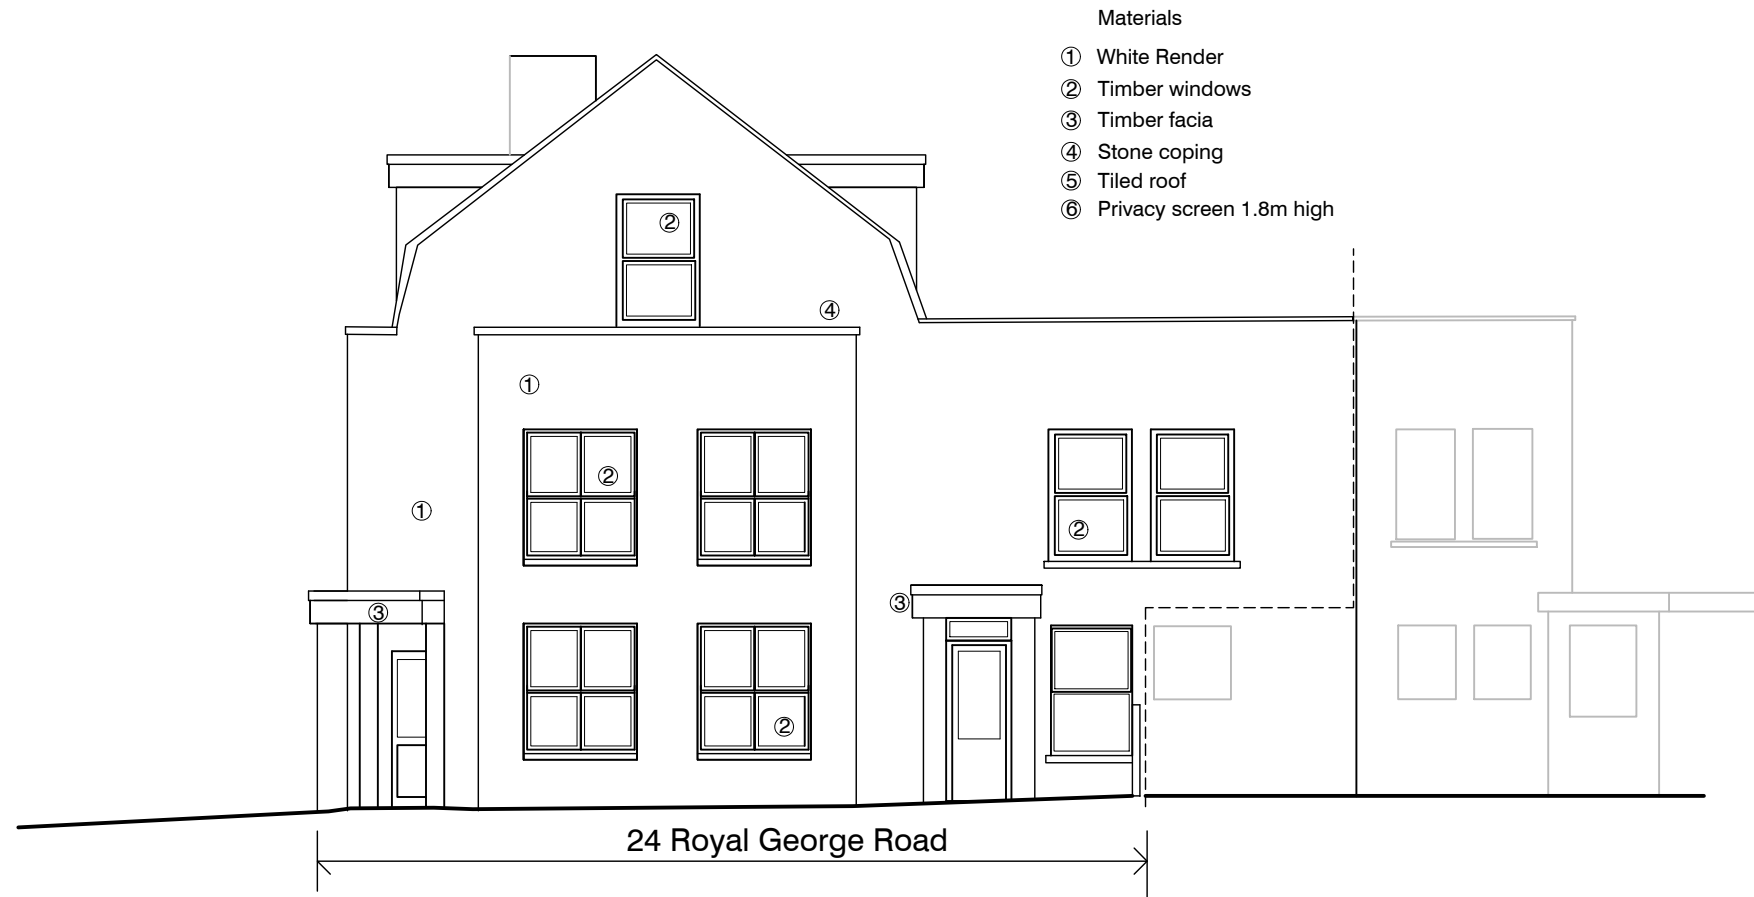

Side Elevation

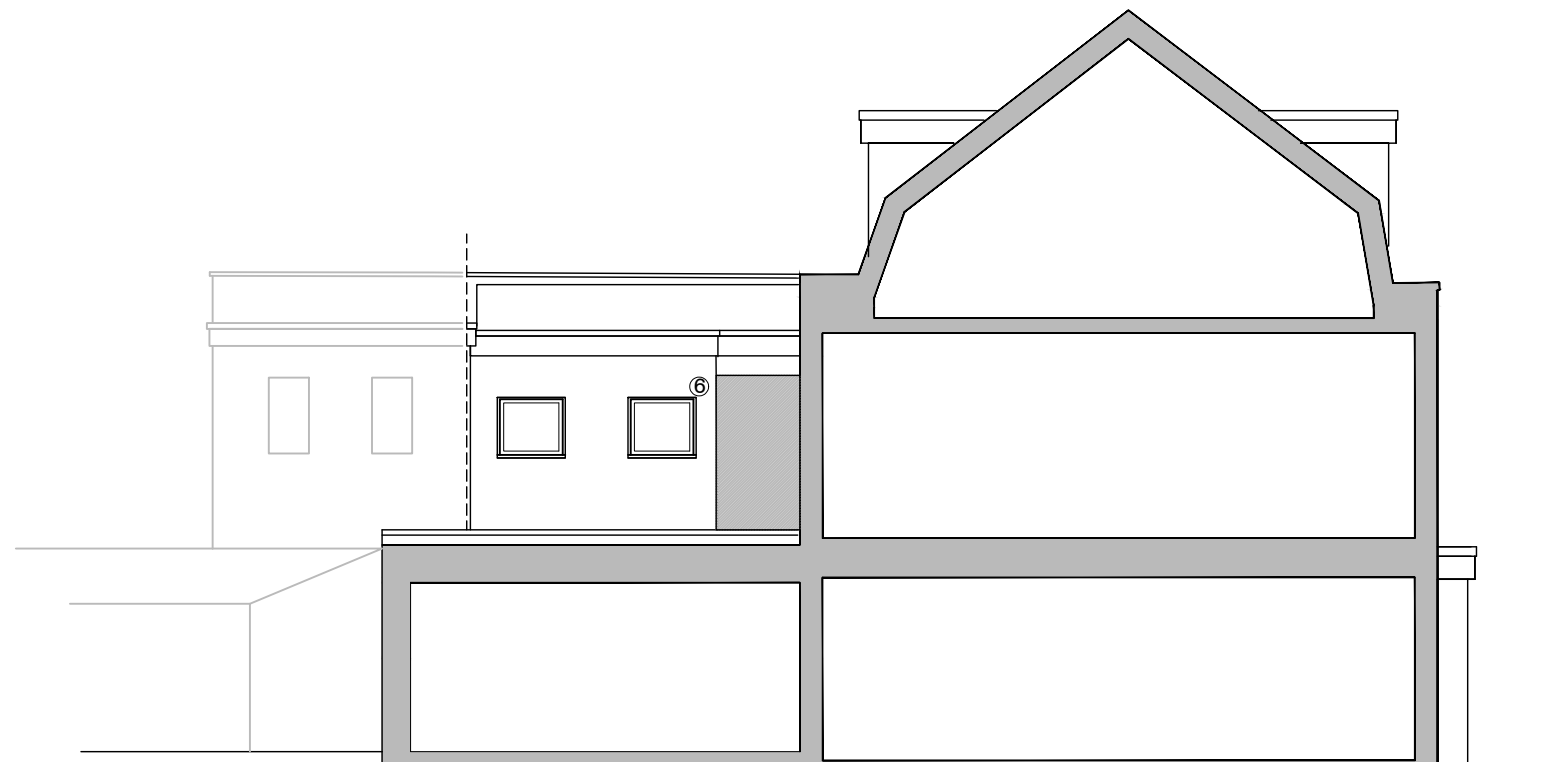

Side Elevation

REVISION		DATE

Scale

0 2 4

1 3 5

(m)

TEL 07793955245 @HILLS_ARCHITECTURAL_DESIGN

HILLS

ARCHITECTURAL
DESIGN

PROJECT TITLE

24 ROYAL GEORGE ROAD,
BURGESS HILL
RHI5 9SE

DRAWING TITLE

PROPOSED SIDE ELEVATIONS

DATE

NOVEMBER 2024

DRAWN BY

AS

SCALE

1:100 @ A3

DRAWING No.

RGR-007

Revision