


General Note(s):

- This document contains confidential and proprietary information that cannot be reproduced or divulged, in whole or in part, without prior written authorisation from Carnegie Group Ltd.
- Carnegie Group Ltd is to be notified immediately of suspected omissions or discrepancies.
- All dimensions in millimetres, unless otherwise stated.
- Copyright @ CARNEGIEGROUP LTD - Registered in England and Wales No.04820578.

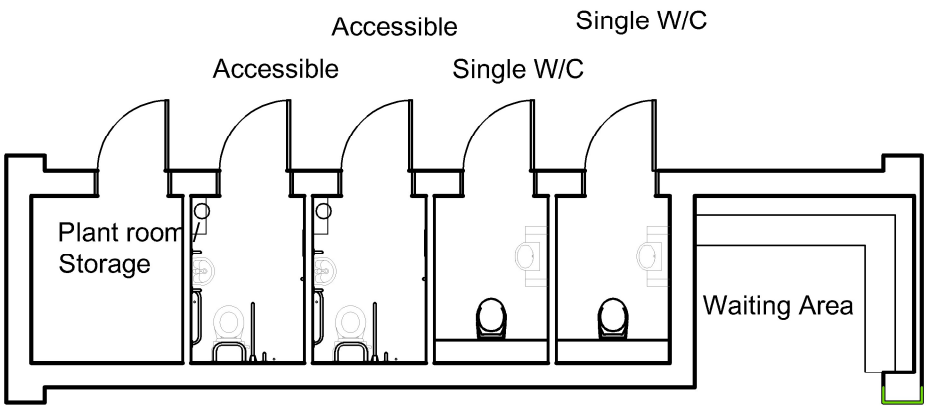


For Comment

Juhring
2 Individual toilets
2 Accessible toilet
Seating space

Proposed St. Hill Manor Washroom Plan
1:100




Proposed St. Hill Manor Washroom Elevation
1:100

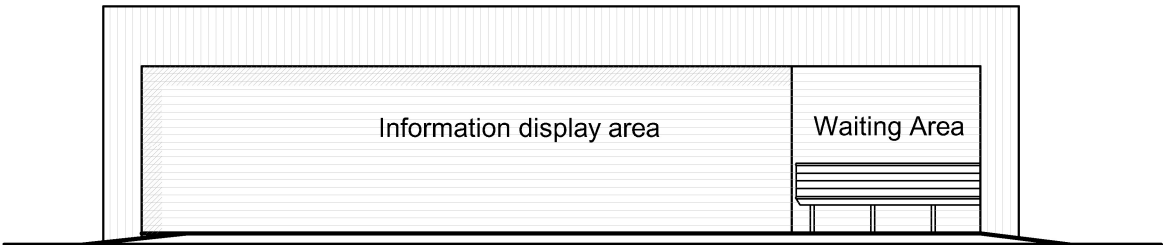

Proposed St. Hill Manor Washroom Elevation
1:100



Proposed St. Hill Manor Washroom Elevation
1:100

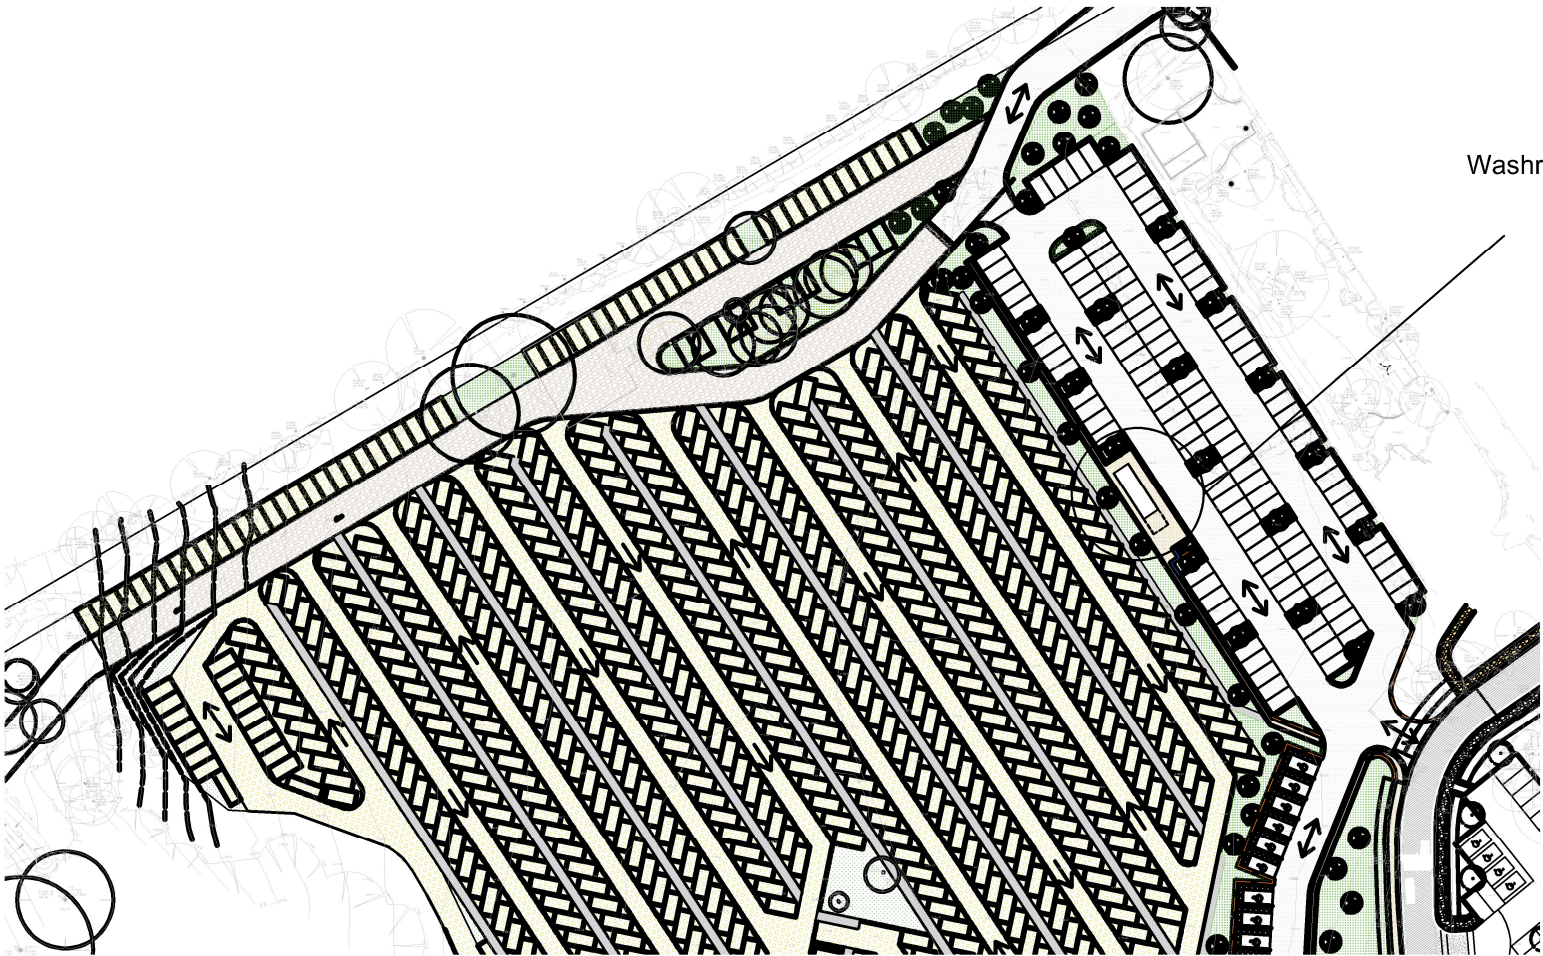

Proposed Juhring carpark 1:1250



Carnegie Group Ltd • Email: info@Carnegiegroup.co.uk • Phone: 01959 572501
Address: The Beeches, Old Ln, Tatsfield, Westerham TN16 2LH

PROJECT TITLE:
Proposed Washrooms at St.Hill

DRAWING TITLE:
Juhring Washroom Plans and Elevations

DRAWN: FH	CHECKED: JA	DATE: 27.11.2024	SCALE: @A3
PROJECT NO: 1093	DRAWING NO: SK25	REV: B	SHEET NO: 1/1