


General Note(s):

- This document contains confidential and proprietary information that cannot be reproduced or divulged, in whole or in part, without prior written authorisation from Carnegie Steel Buildings Ltd T/A BM Steels.
- Carnegie Steel Buildings Ltd is to be notified immediately of suspected omissions or discrepancies.
- All dimensions in millimetres, unless otherwise stated.



Existing Location plan

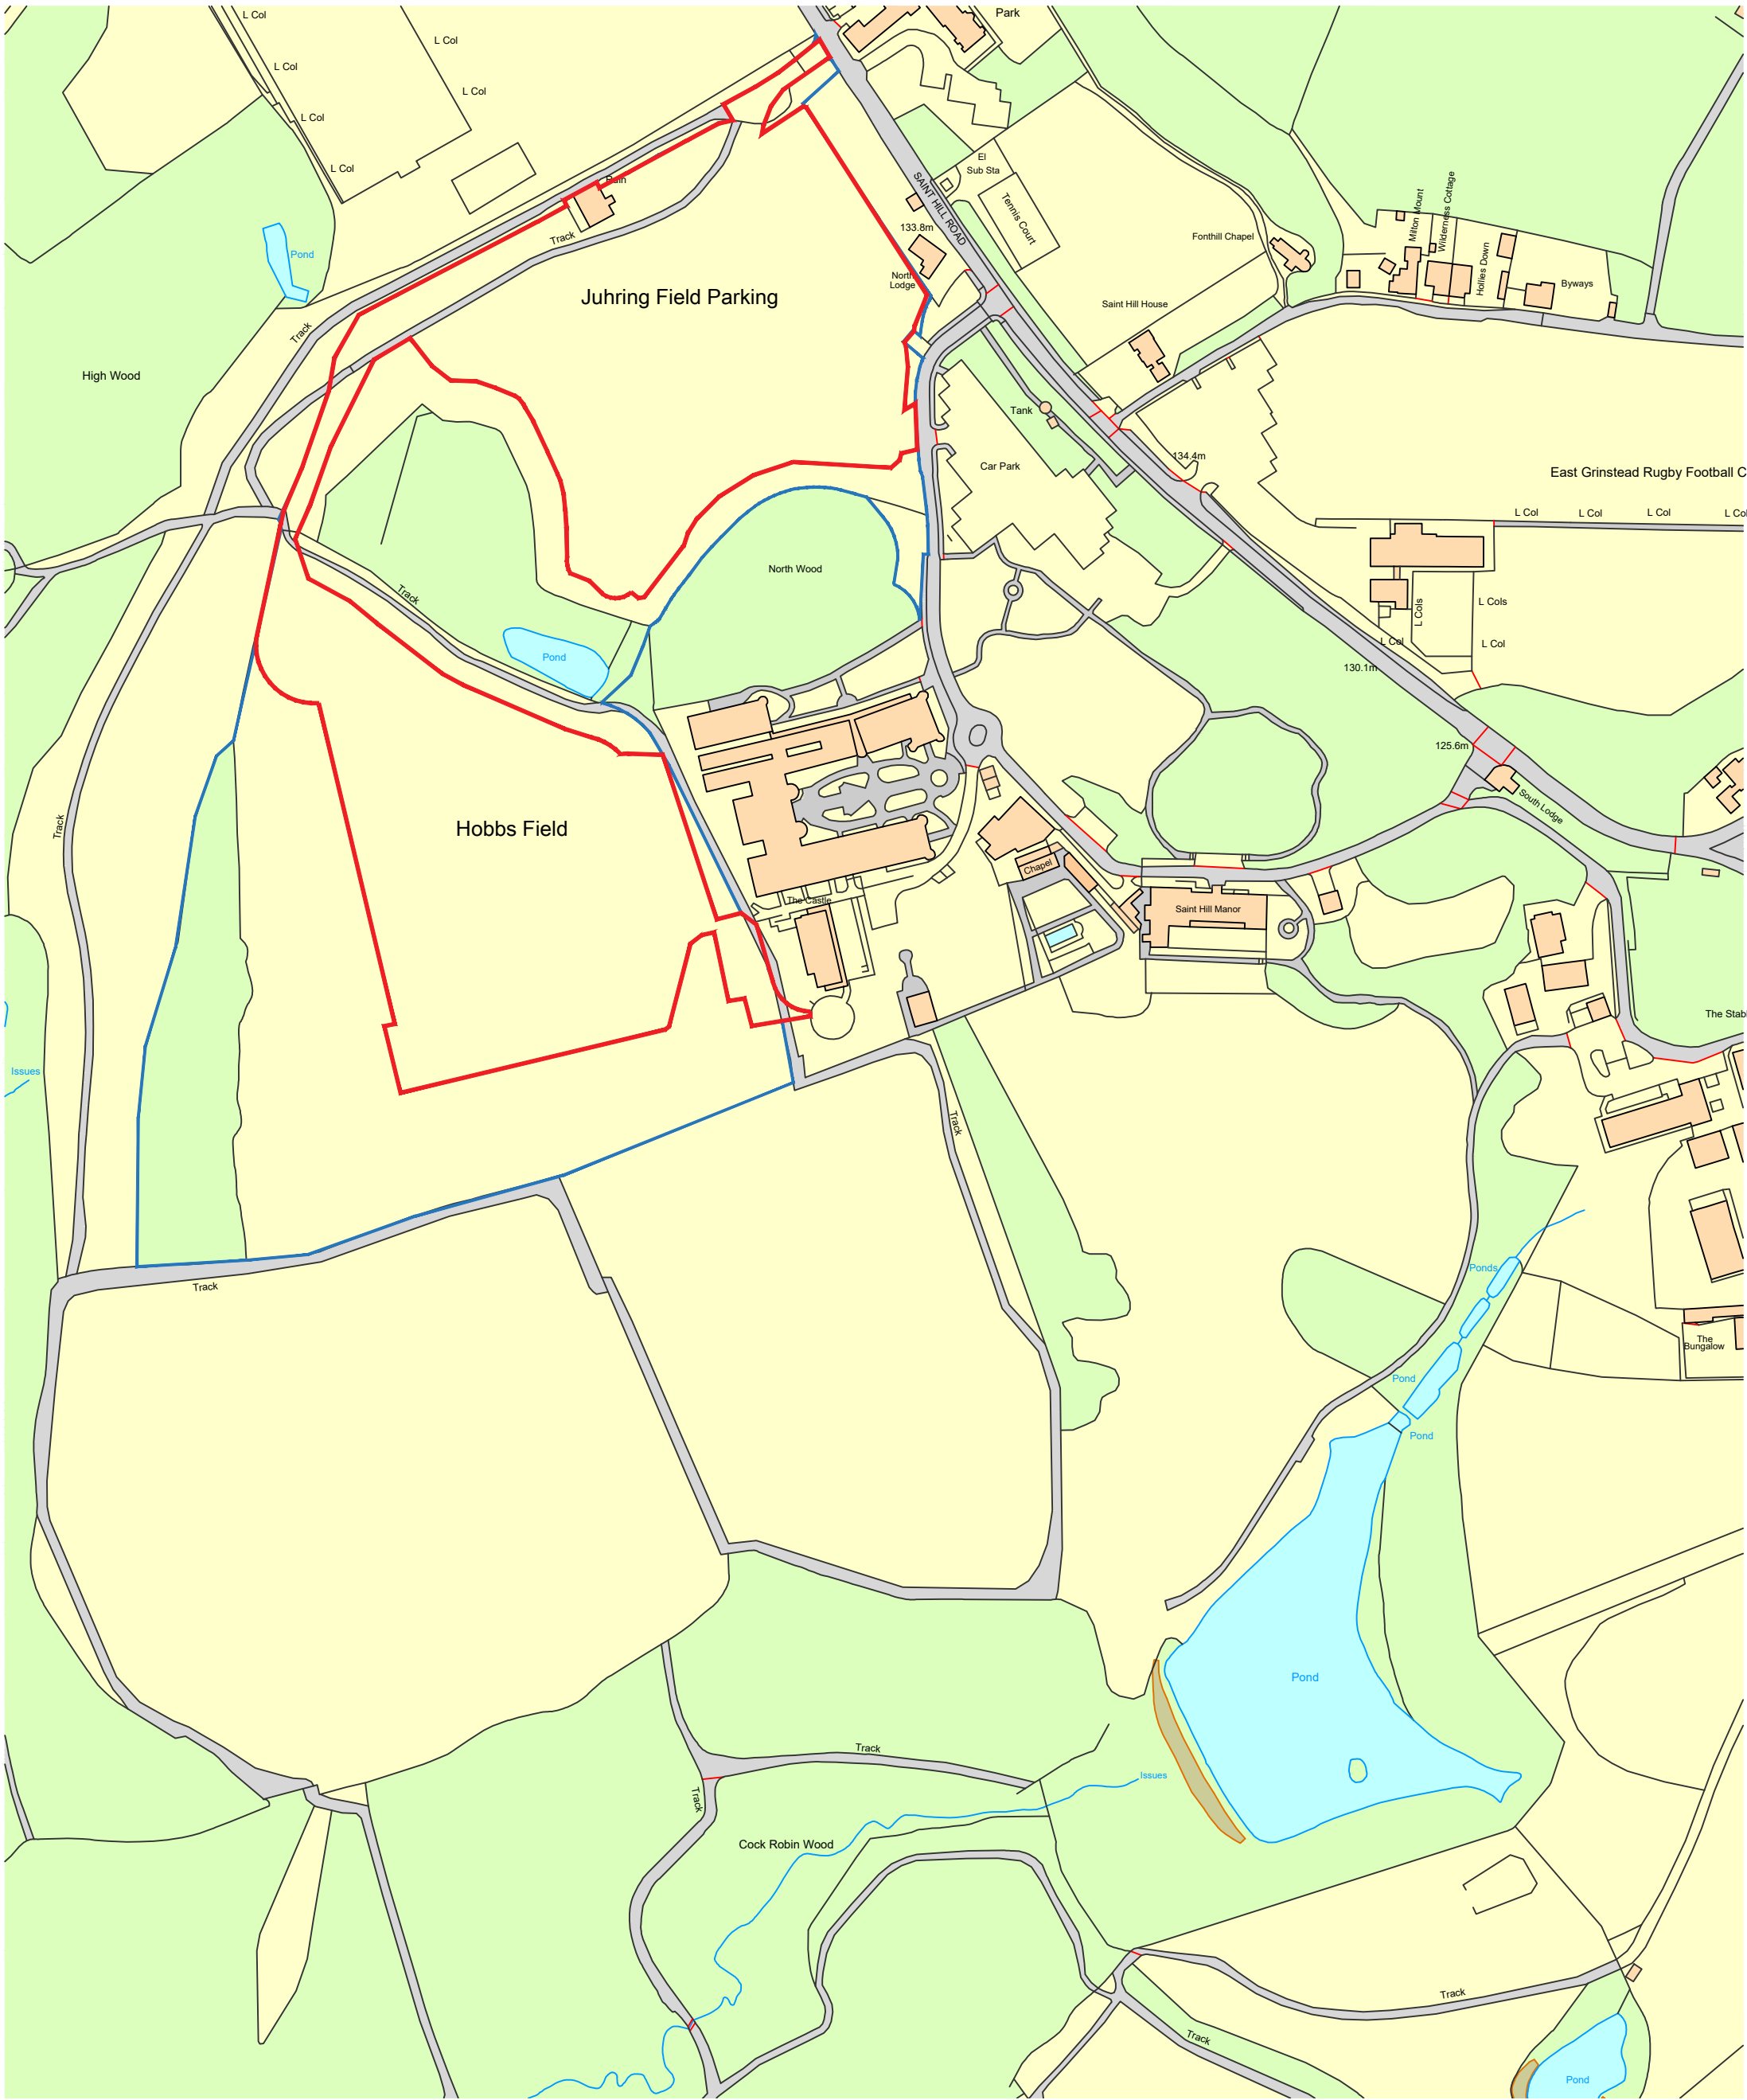

Proposed Location plan

J	Coordination with Enplan	25.11.2024	FH
H	Revised WC Location	22.10.2024	FH
G	Revised Red Line	09.10.2024	FH
F	Revised Red Line	03.10.2024	FH
E	Revised Road Location	18.06.2024	FH

DRAWN:	CHECKED:	DATE:	SCALE:
JA	JG	04.04.2024	1:2500@A1
PROJECT NO:	DRAWING NO:	REV:	SHEET NO:
1093	001	J	1/1