


6

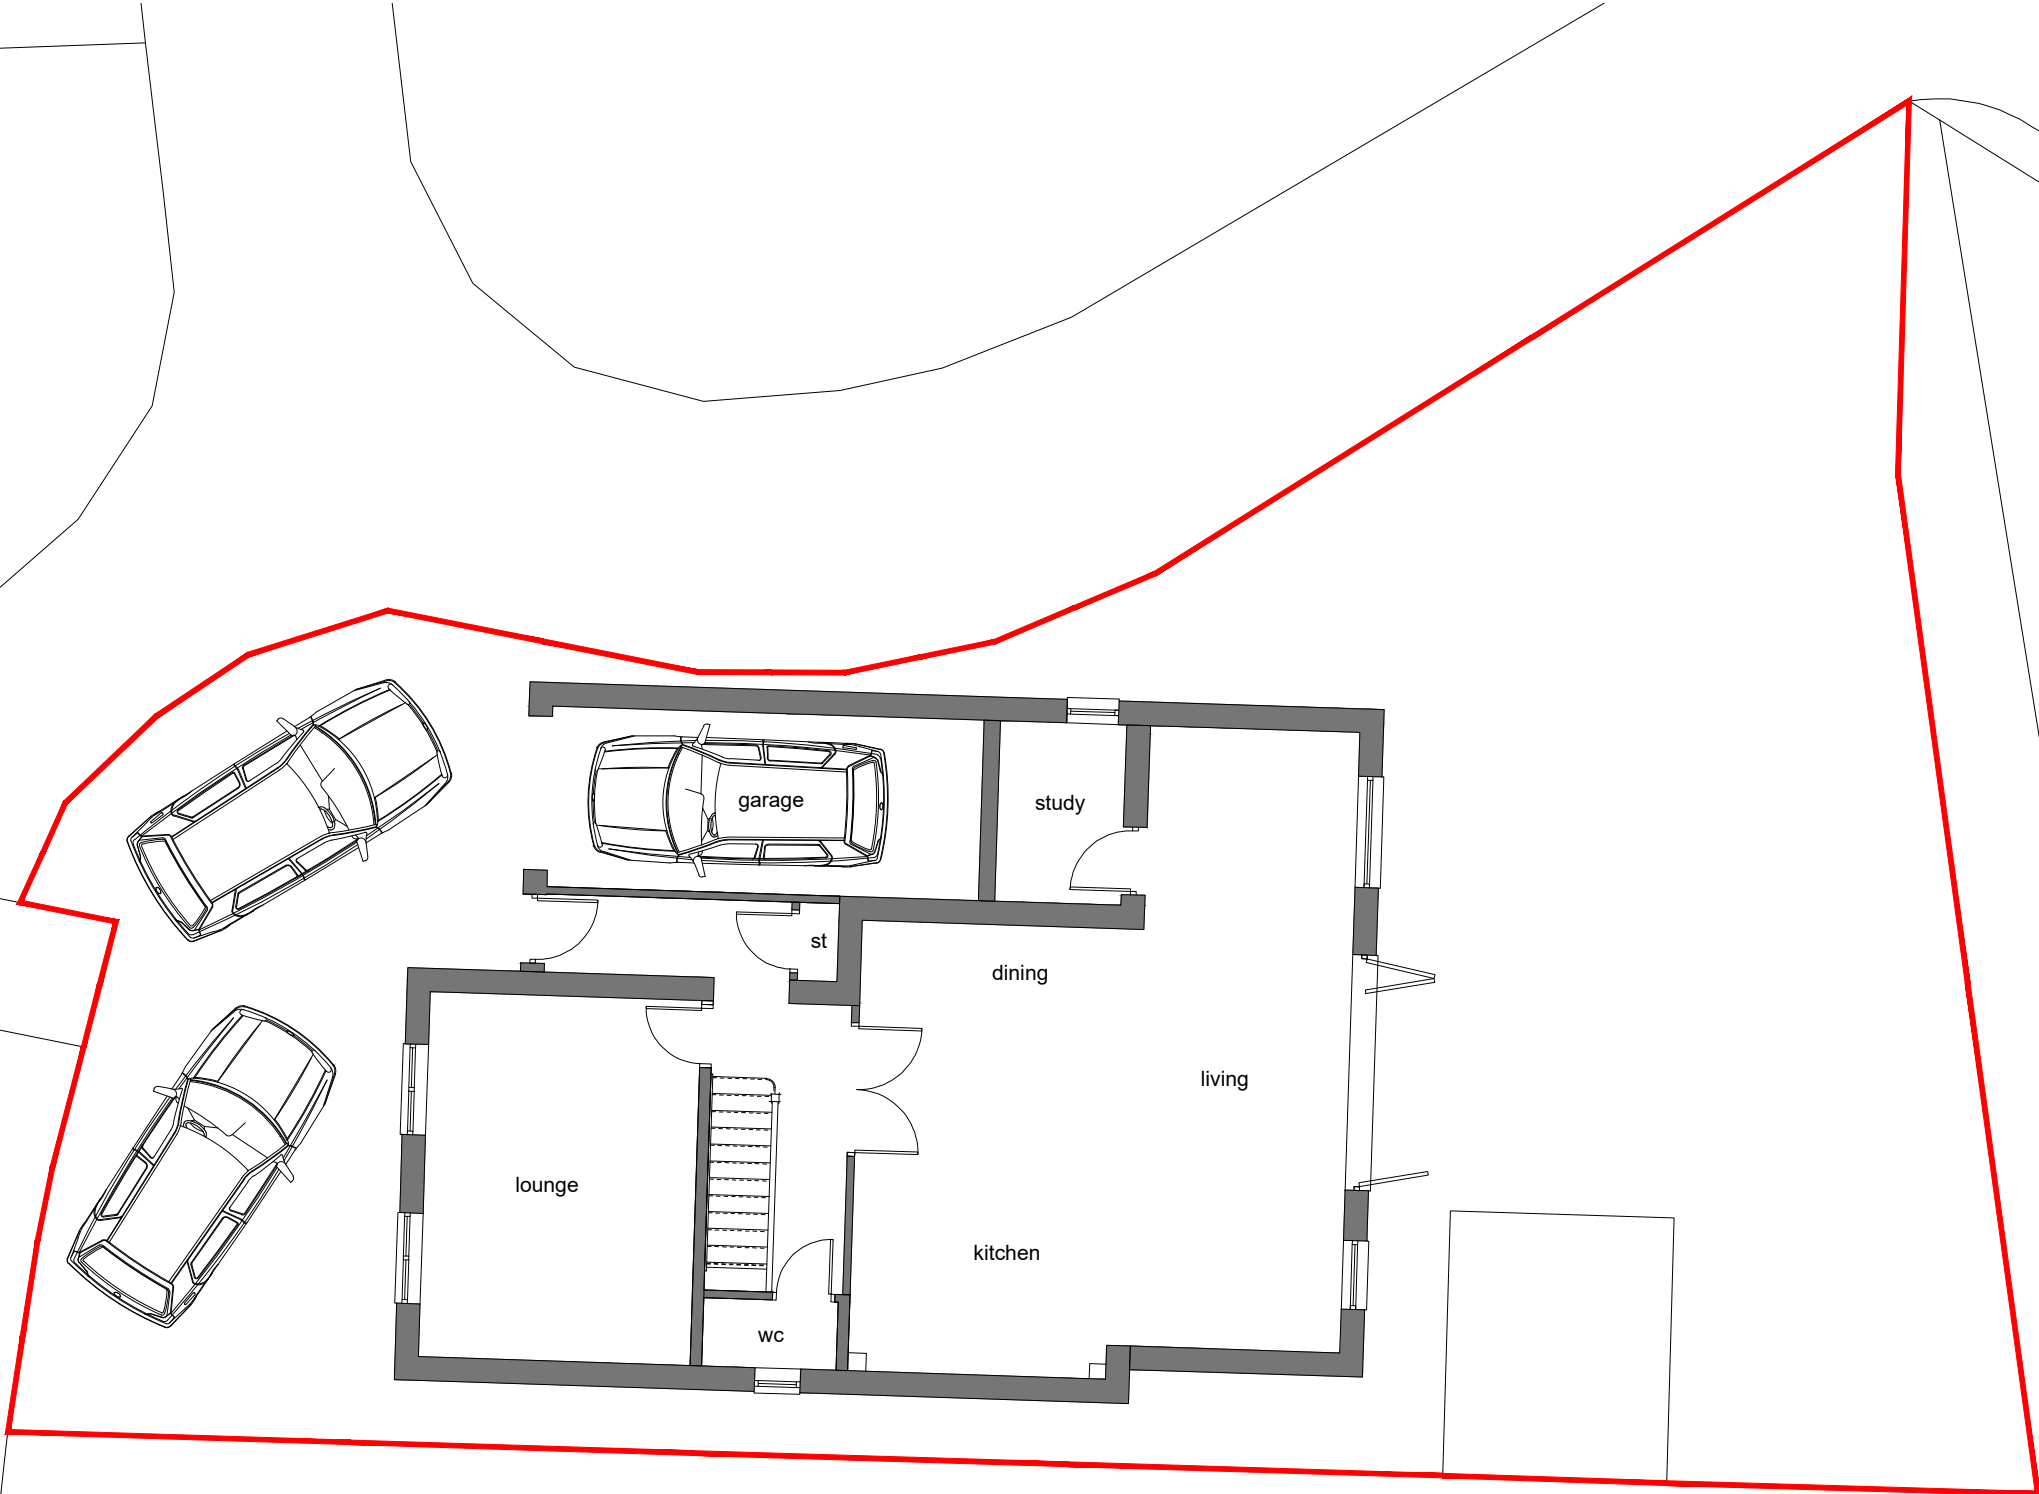

Scale in metres 1:100



9 Woodpecker Crescent, Burgess Hill,
West Sussex, RH15 9XY.

Drawing No. CCC-04
Proposed Block Plan

Revision :

Scale 1:100 at A3 / 1:50 at A1
Date : March 2026

8G
ARCHITECTS