




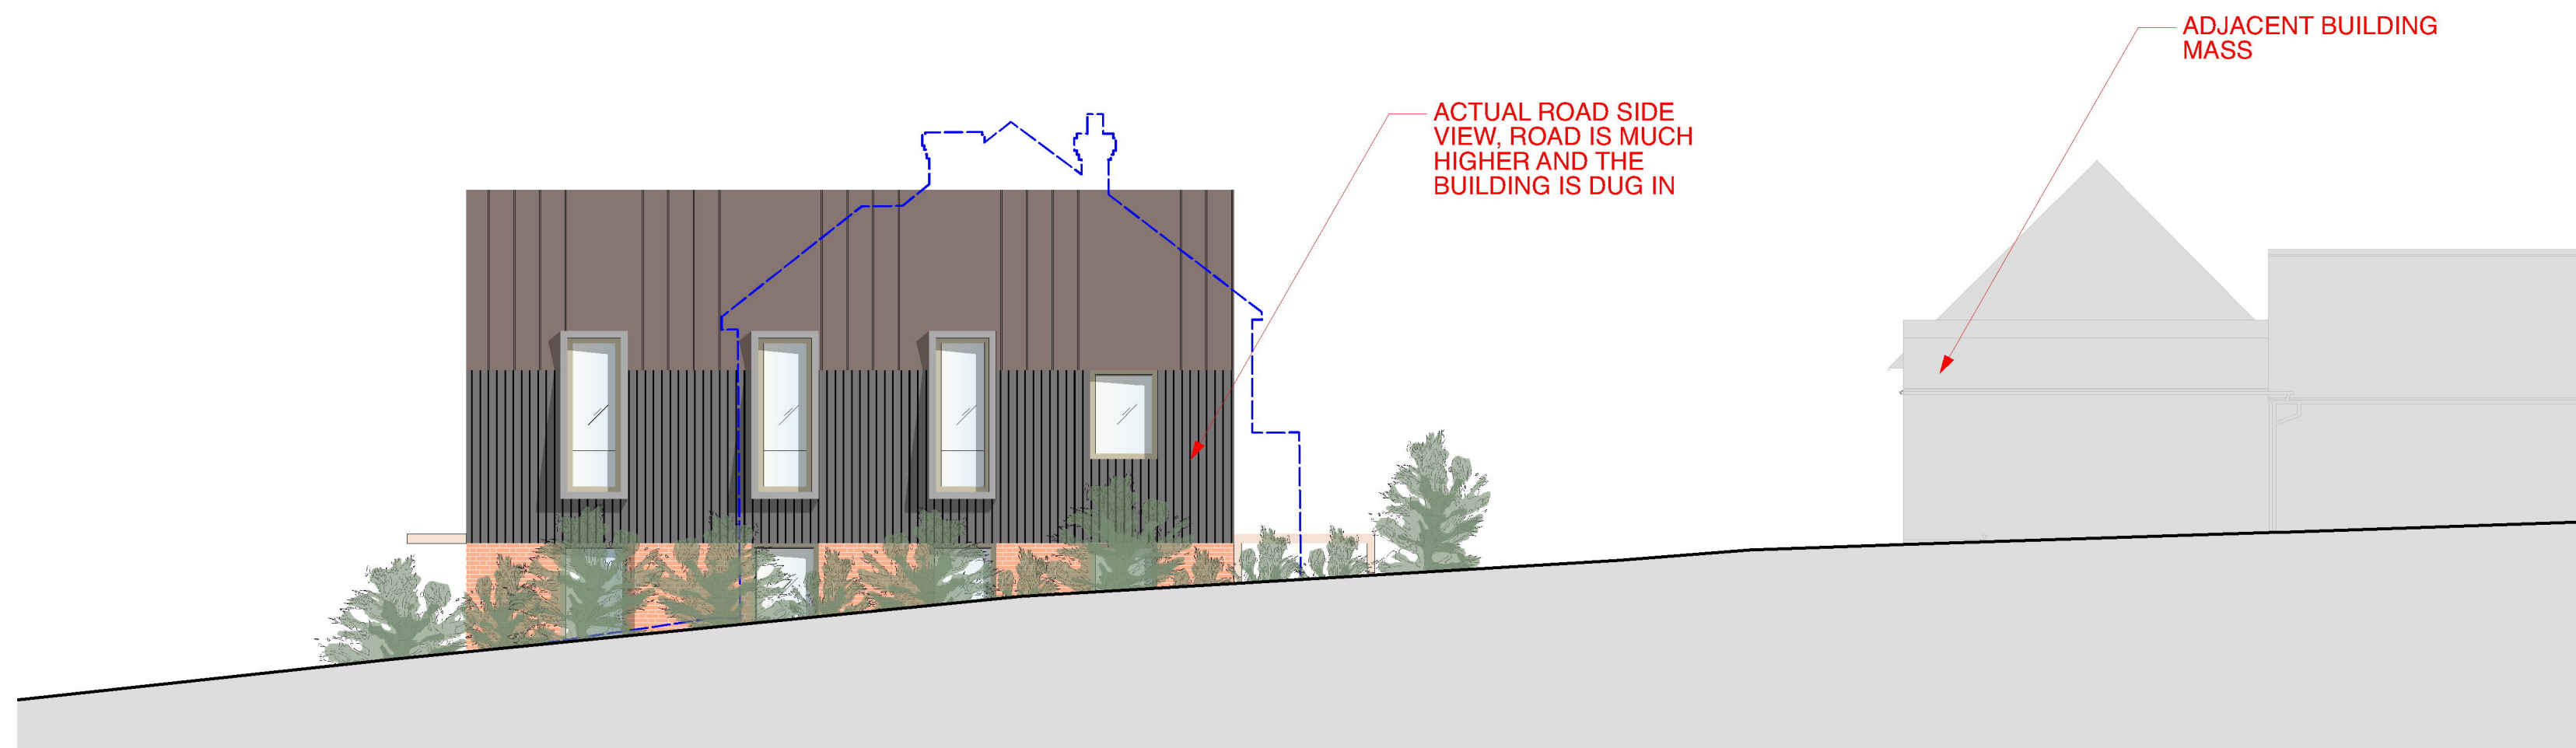


2 PROPOSED EAST FACING ELEVATION - ROADSIDE
Scale - 1:100

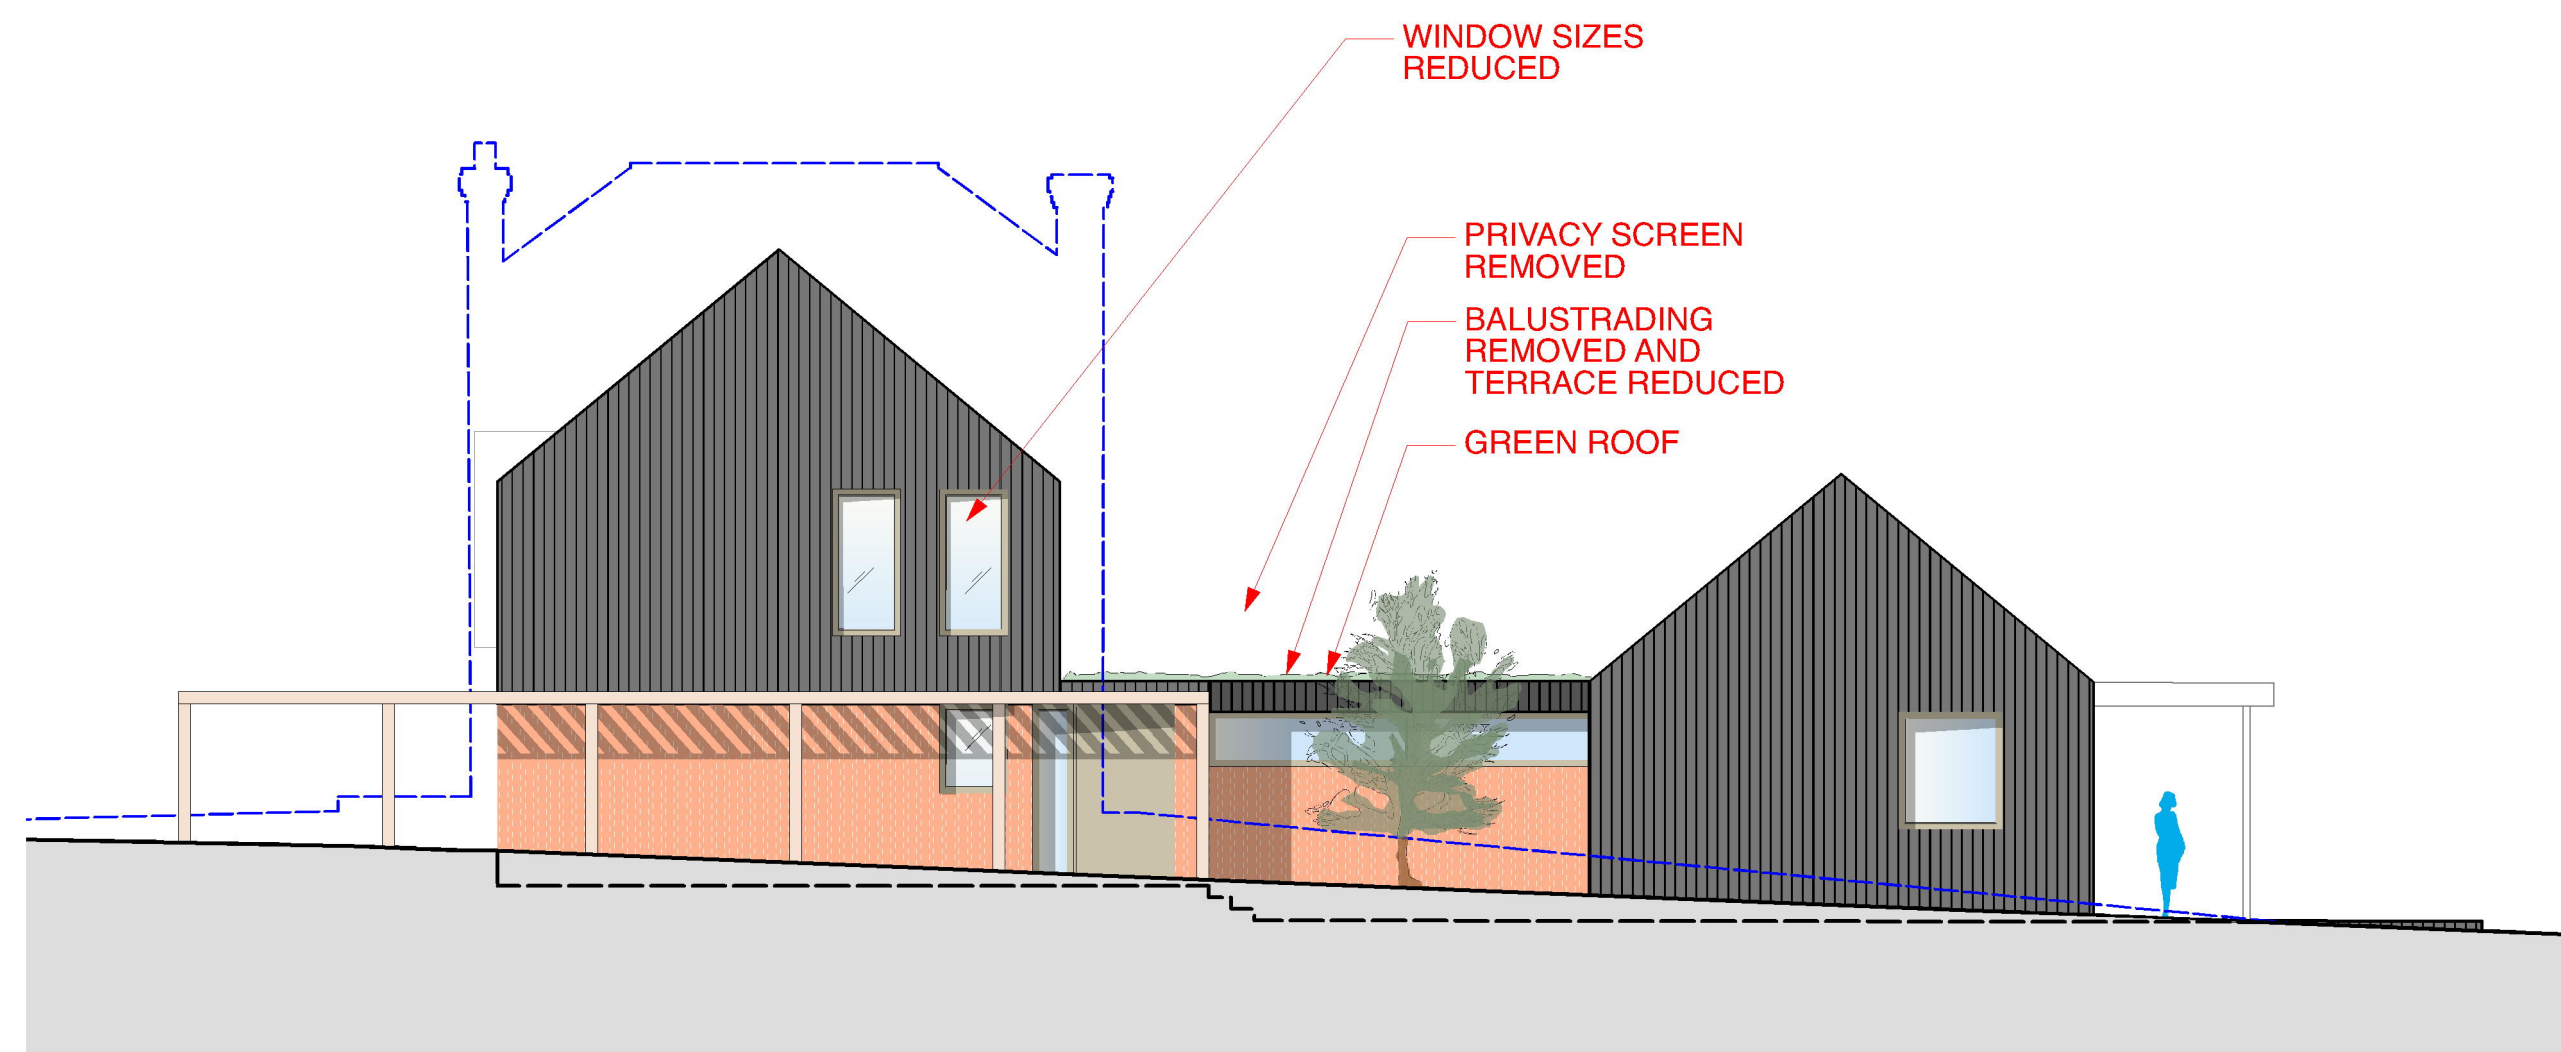


1 PROPOSED NORTH ELEVATION
Scale - 1:100

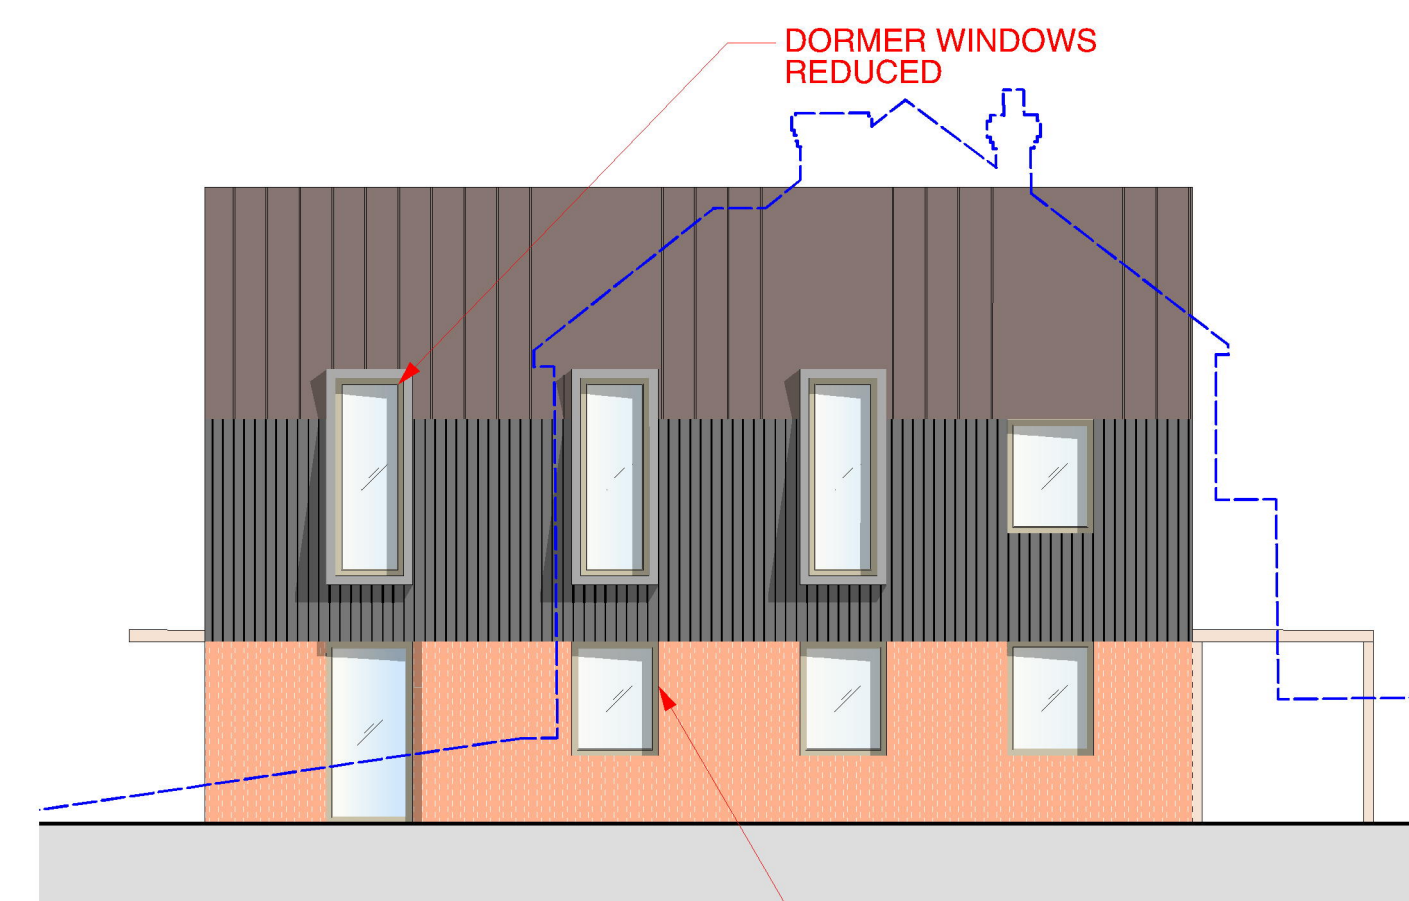

2 PROPOSED EAST ELEVATION
Scale - 1:100

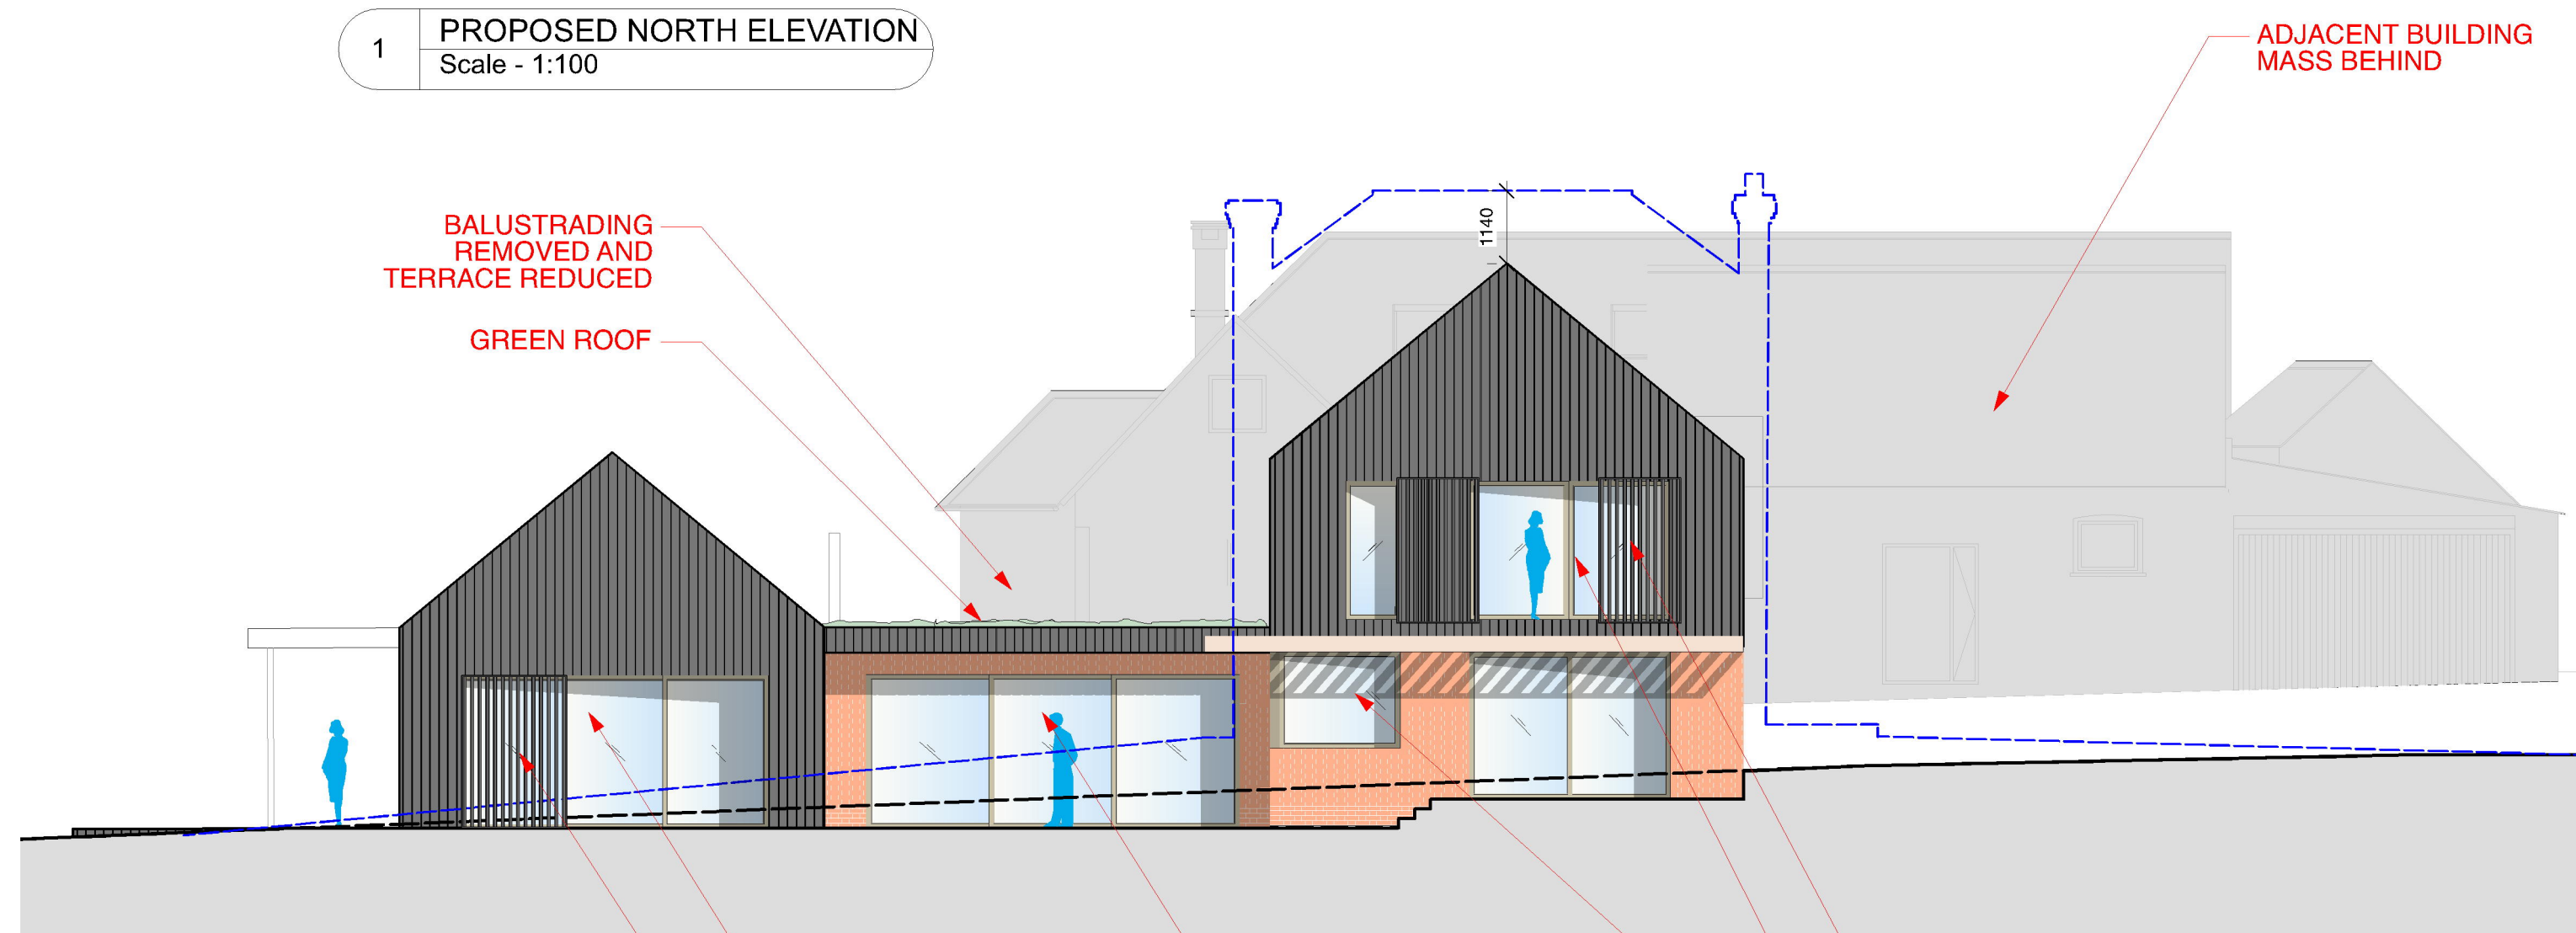

3 PROPOSED SOUTH ELEVATION
Scale - 1:100

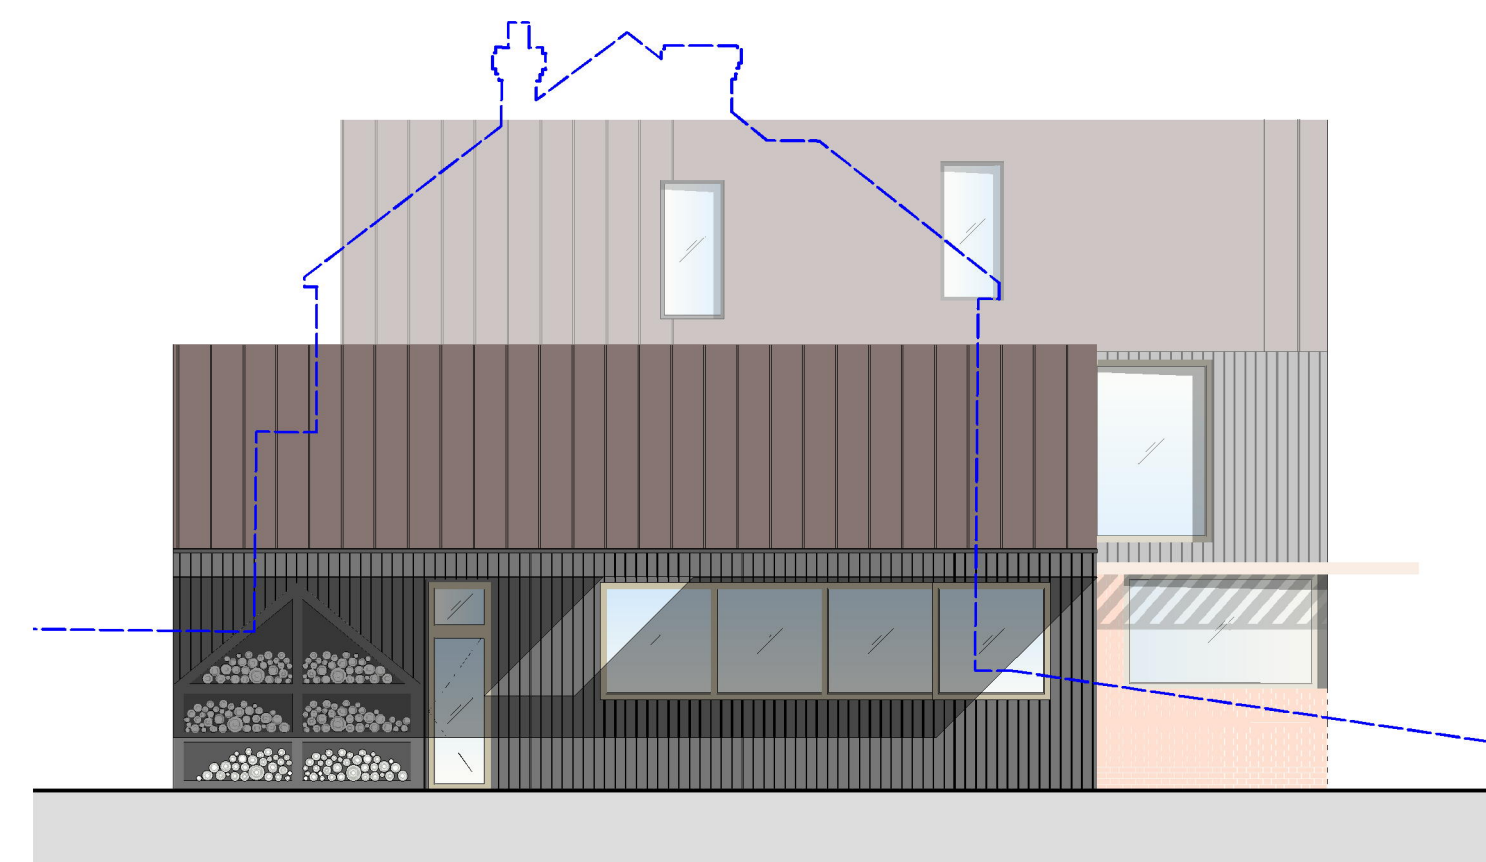

4 PROPOSED WEST ELEVATION
Scale - 1:100