




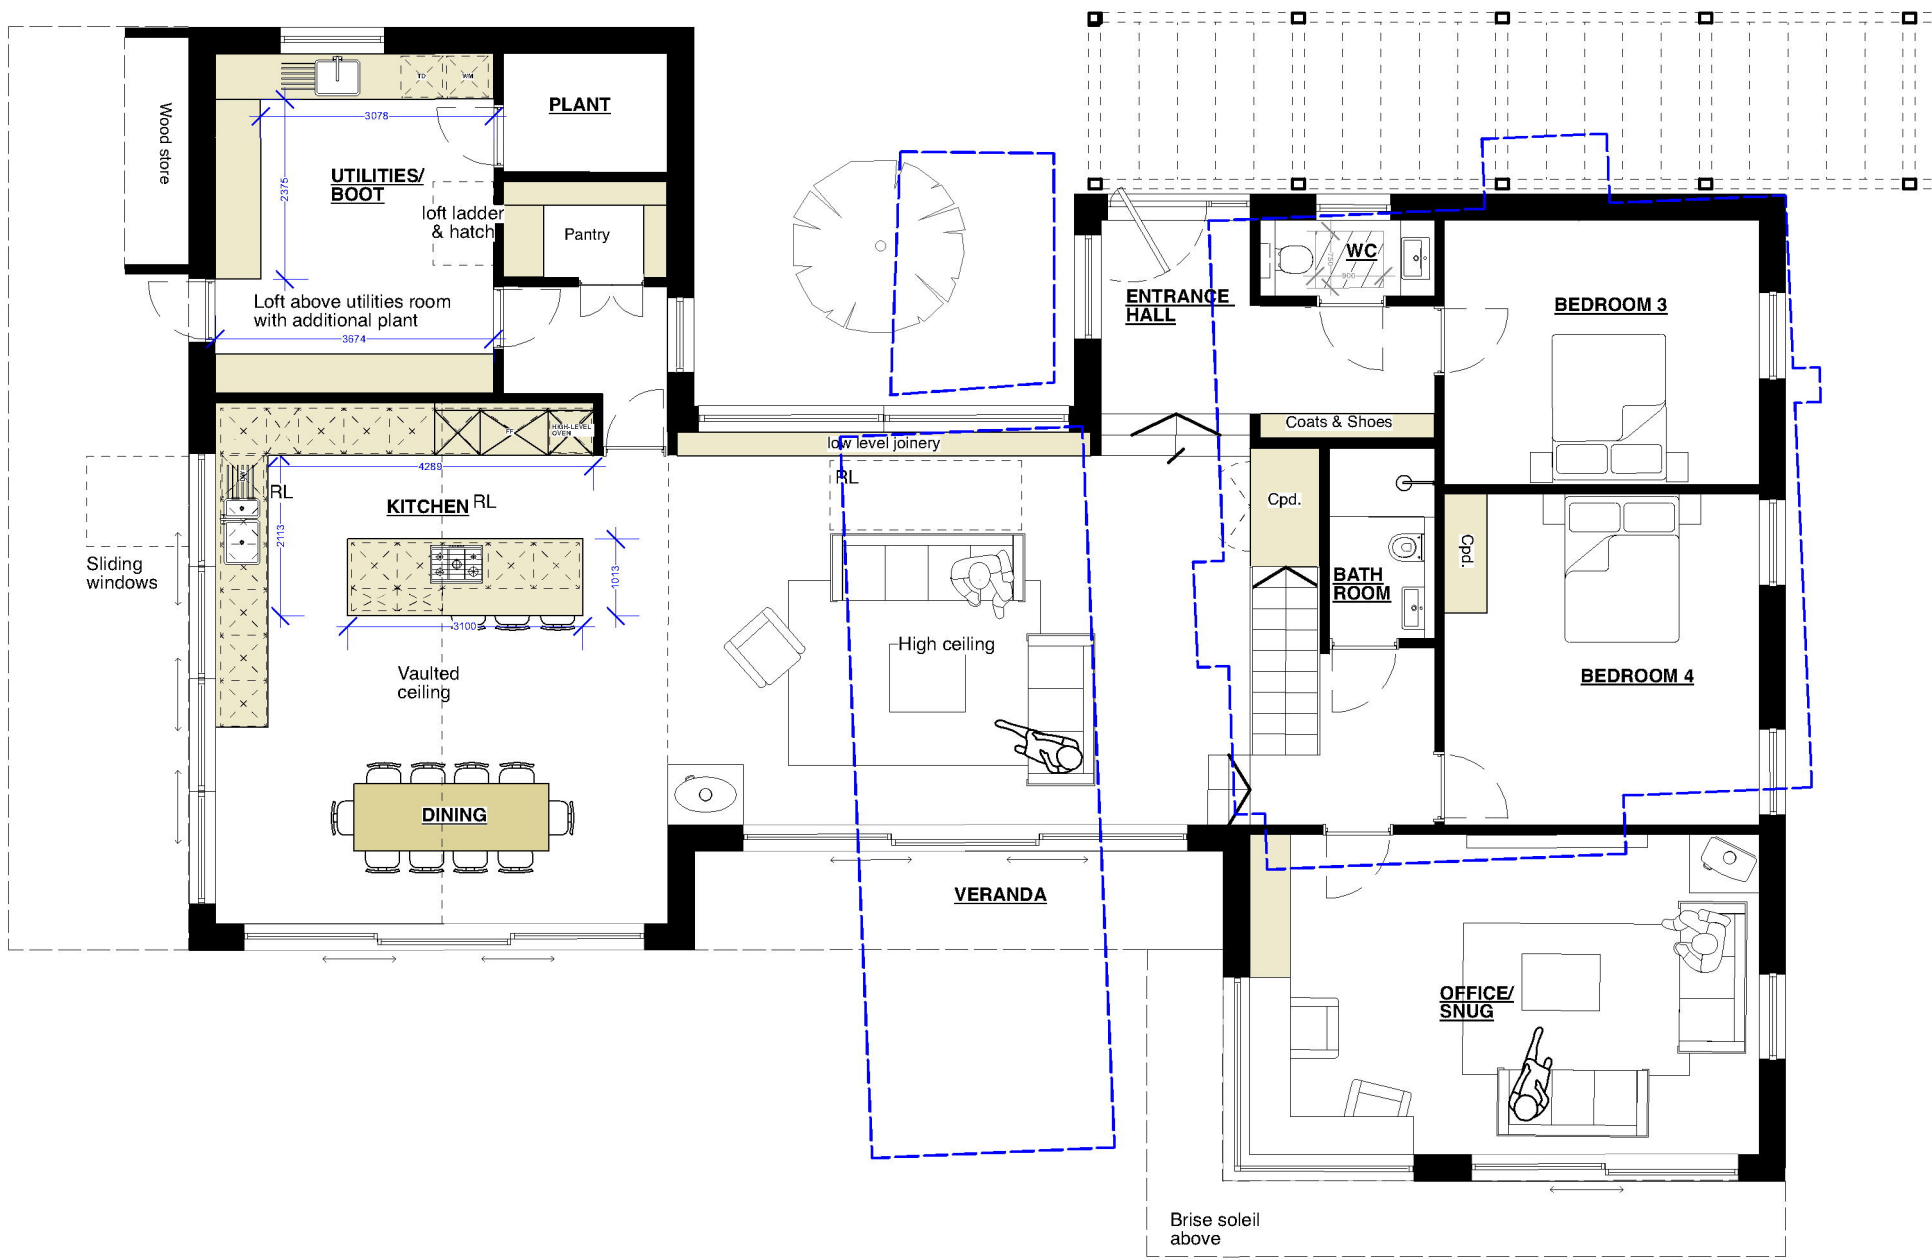

1 PROPOSED GROUND FLOOR PLAN
Scale - 1:100

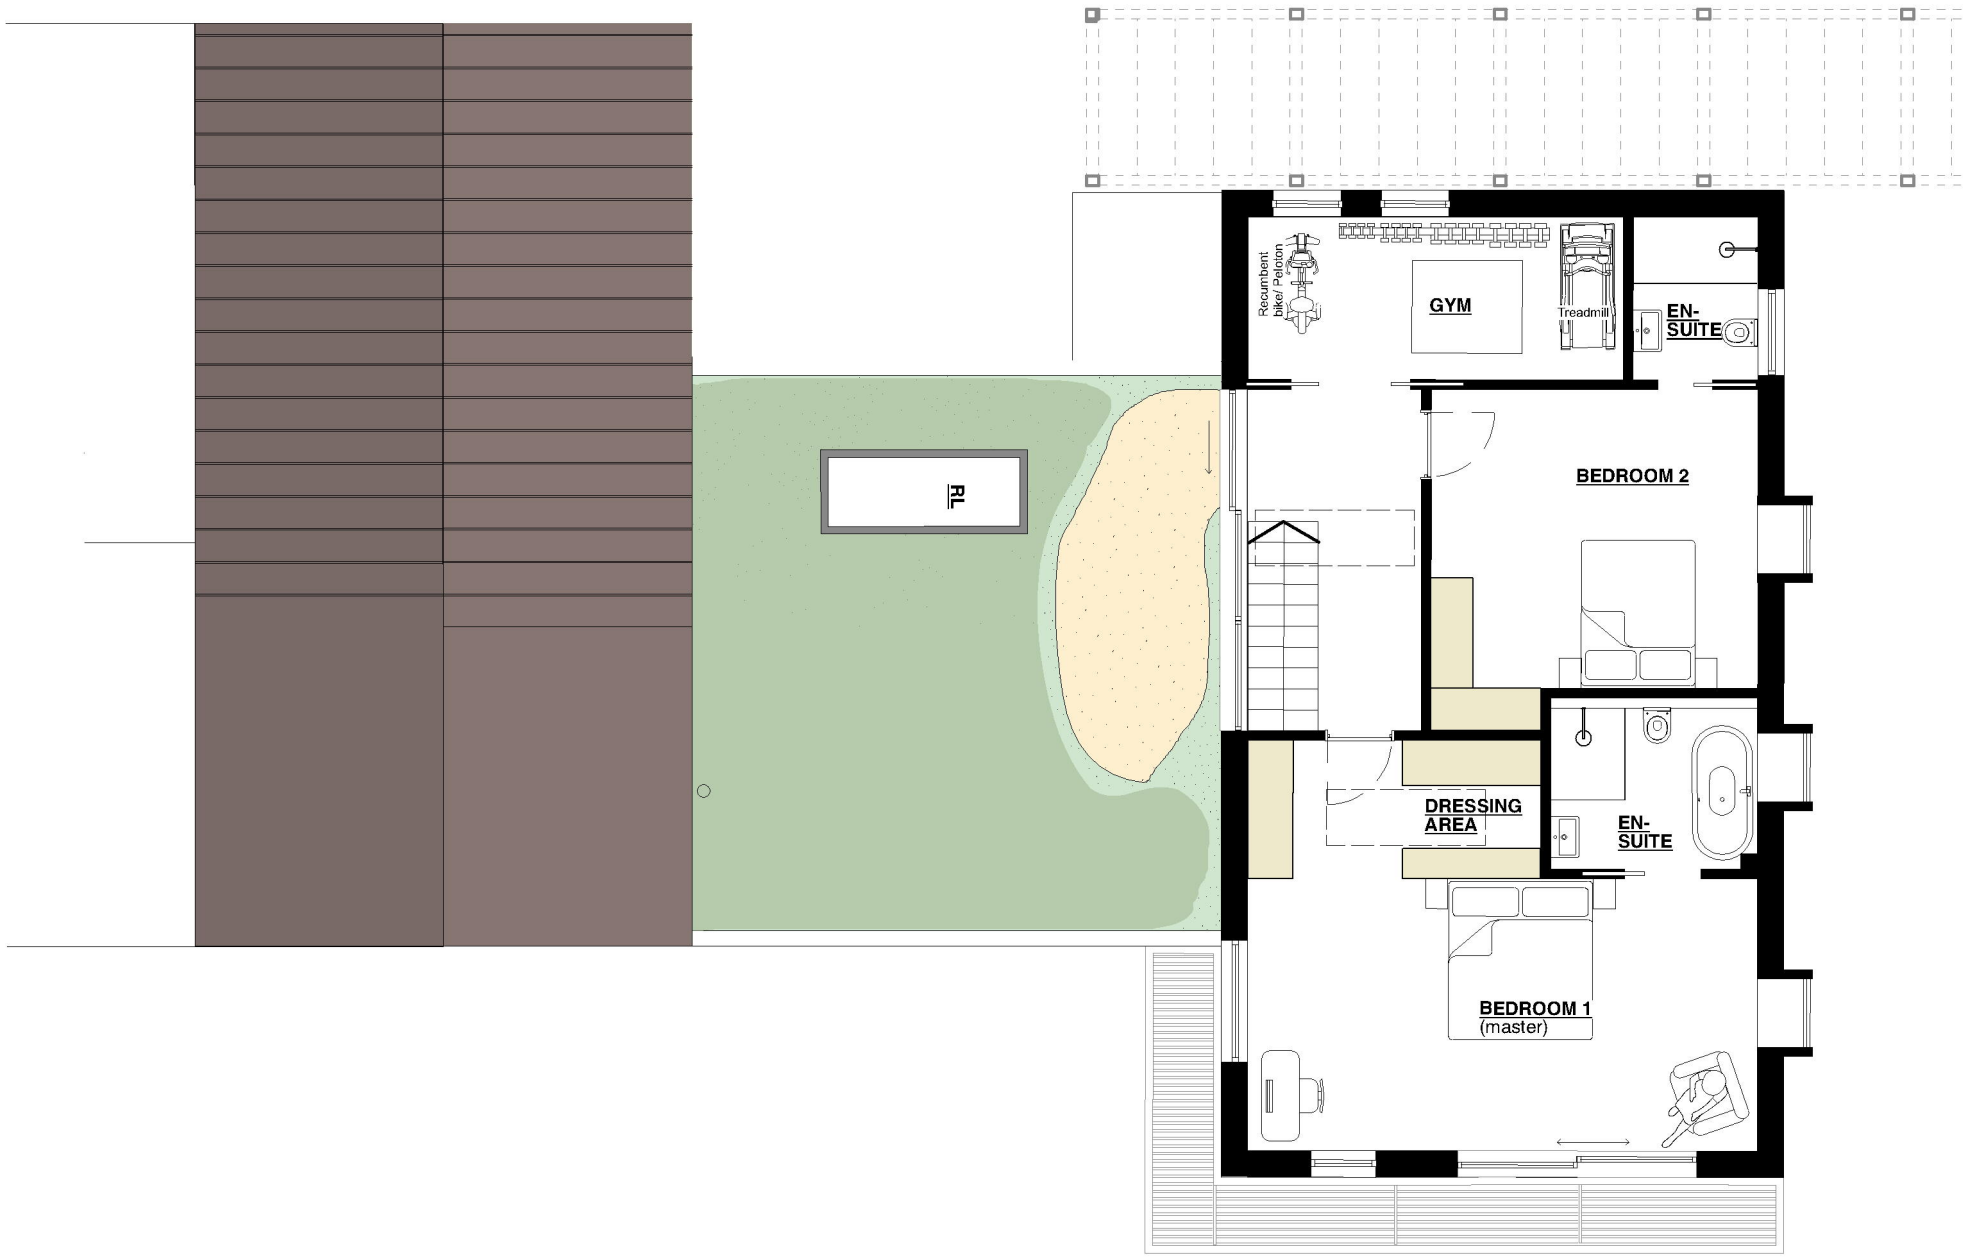

2 PROPOSED FIRST FLOOR PLAN
Scale - 1:100

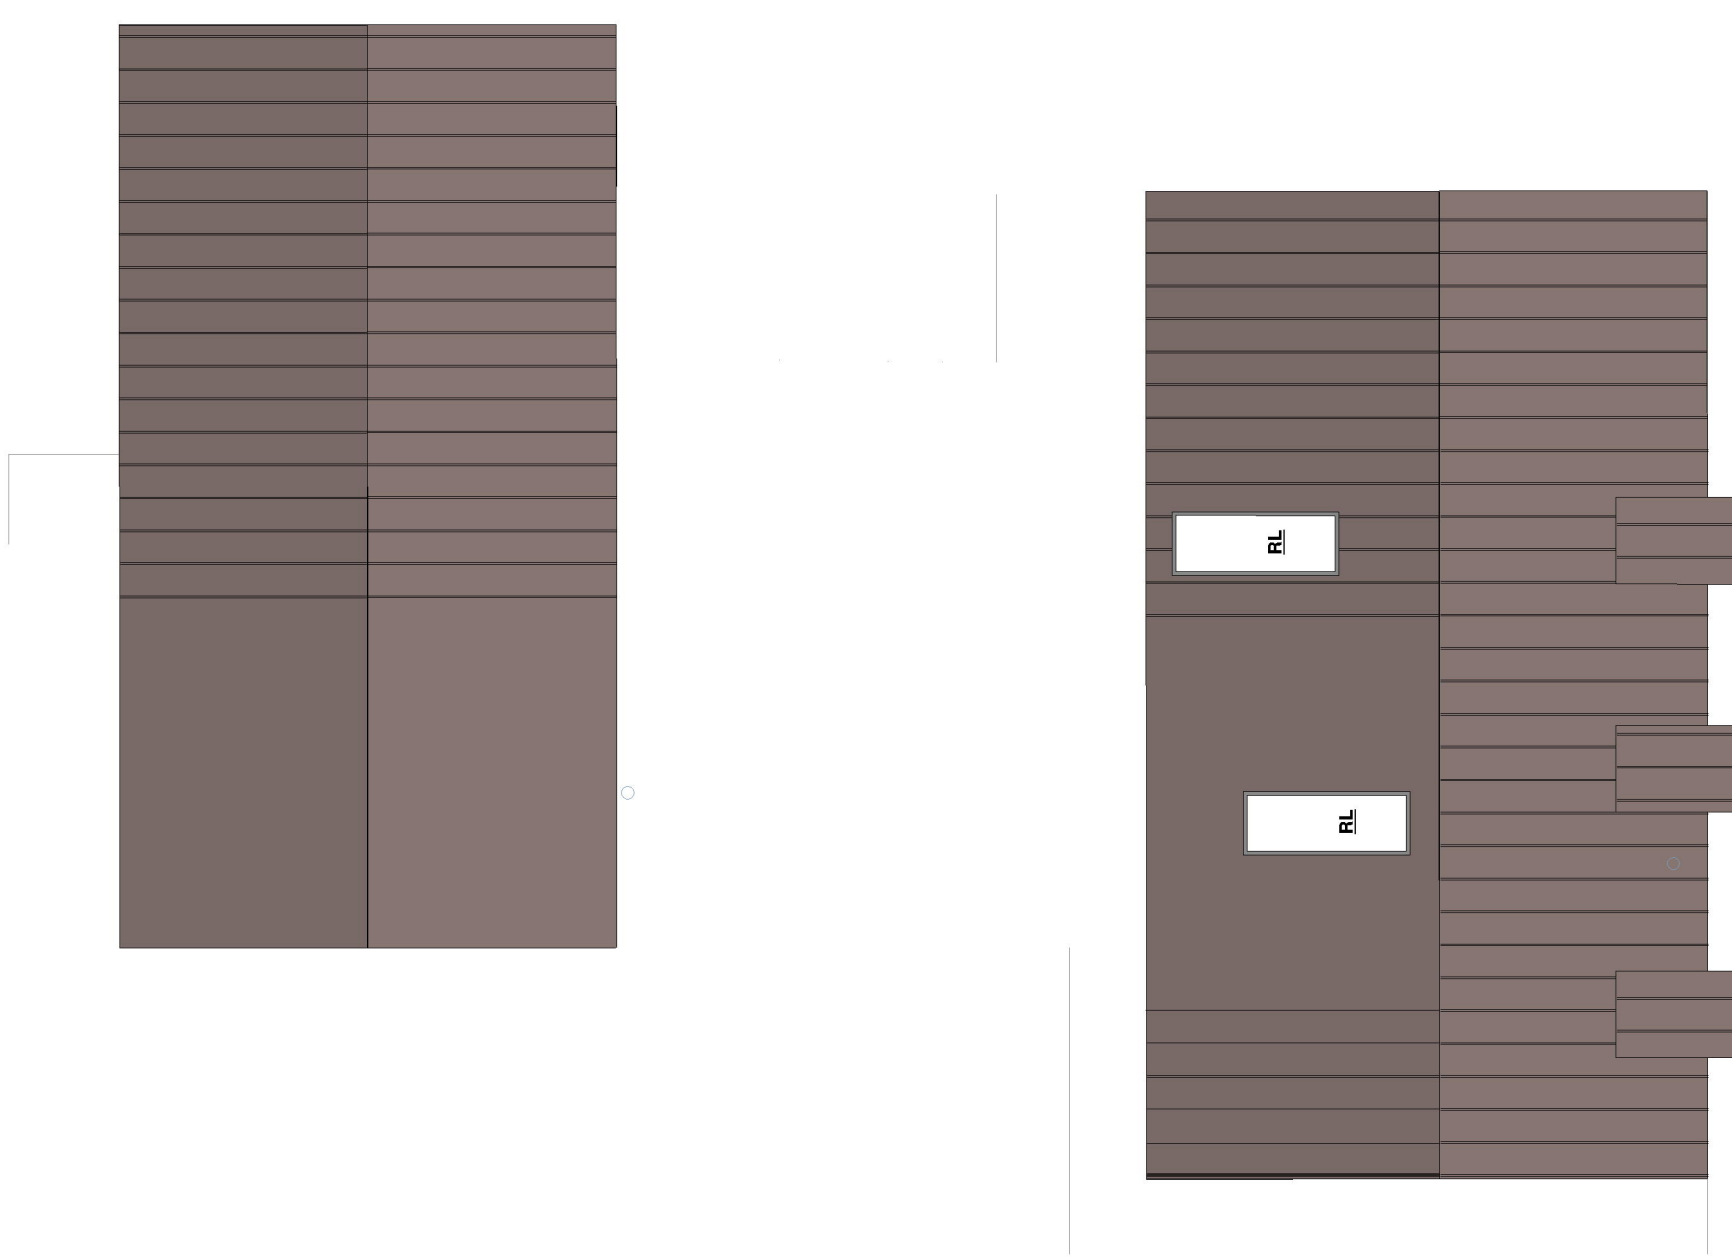

3 PROPOSED ROOF PLAN
Scale - 1:100

