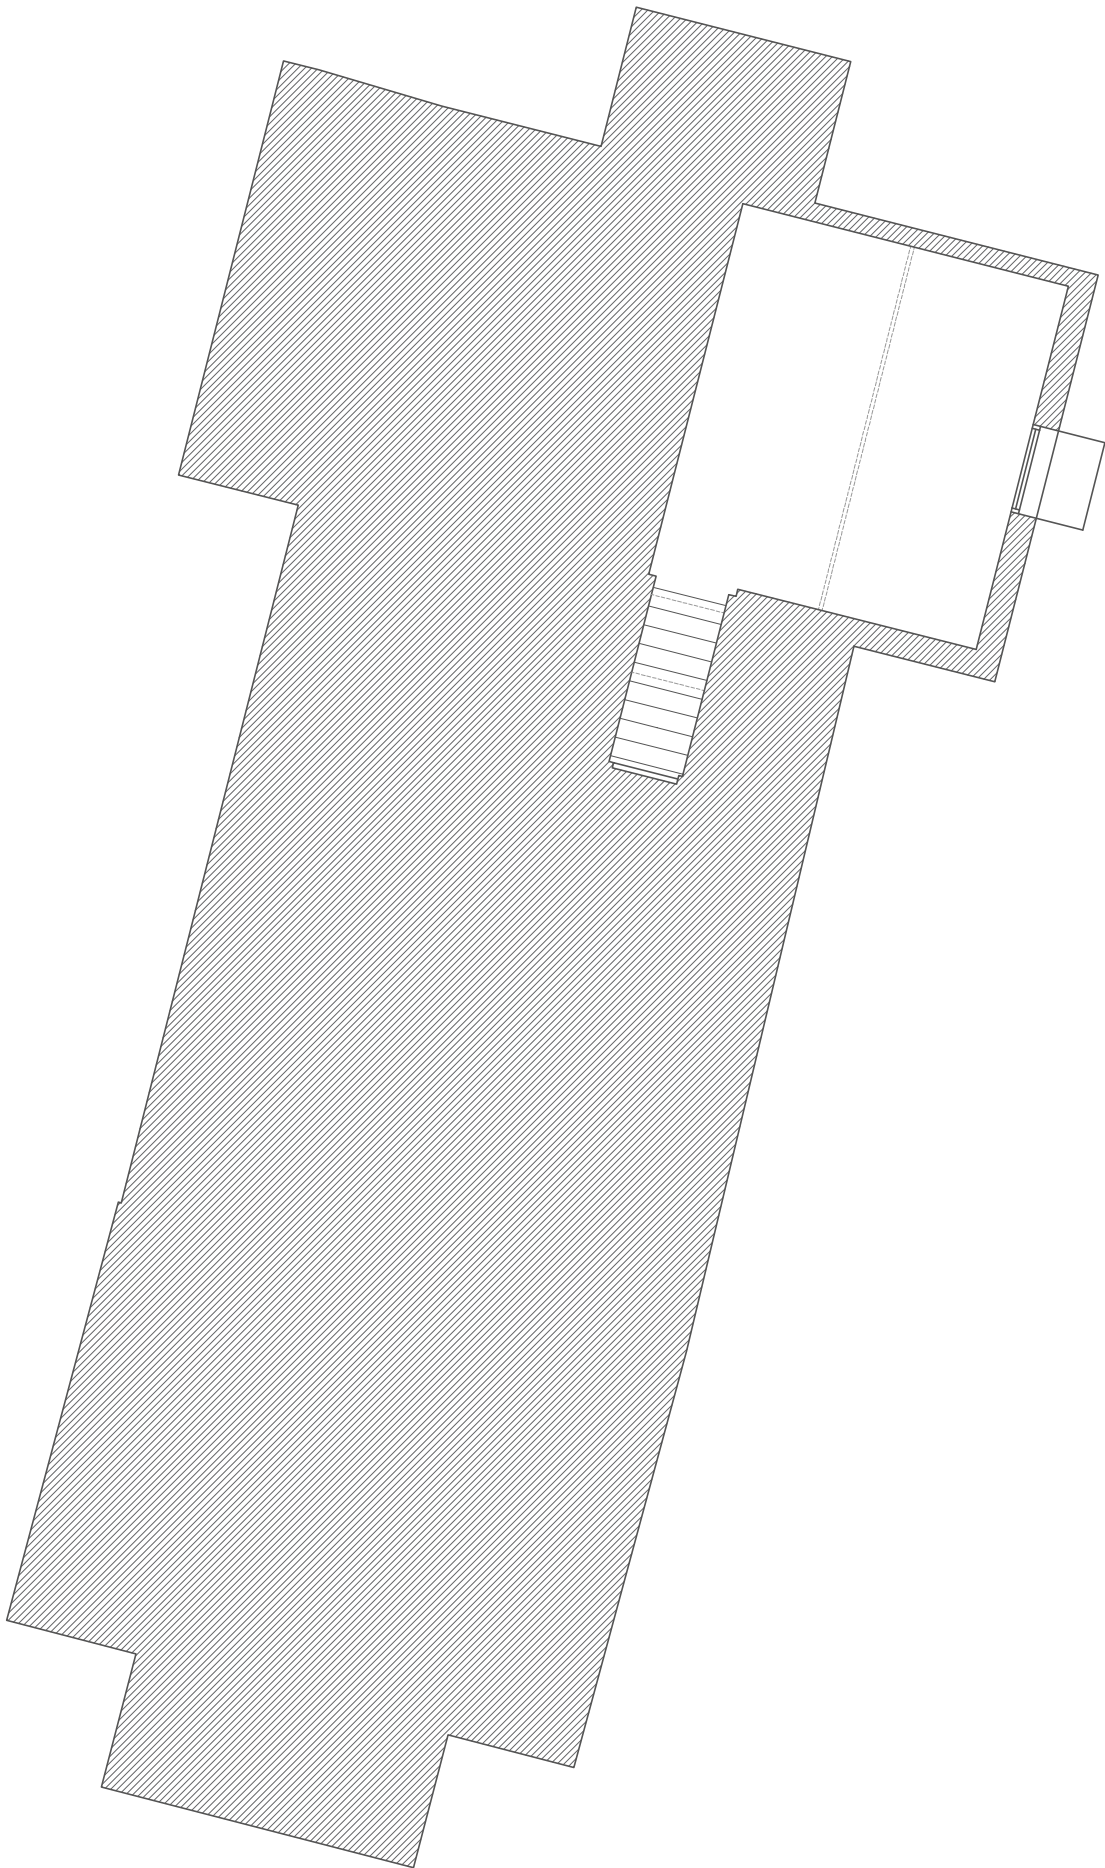


General Notes

Client to check all drawings, documents and schedules to ensure the interpretation of the brief is correct. All dimensions to be verified on site before materials are ordered or construction commences. Any differences arising between these documents and site conditions are to be referred to the architect and engineer. The contractor must check all dimensions before commencing work and report any discrepancies to the architect and engineer.

COPYRIGHT
This drawing is protected under the Copyright, Designs and Patents Act 1988. This drawing is protected by copyright of Atelier de Linde Ltd. All rights reserved License number 14371950.

PLANNING

(House) Existing Cellar Plan

Drawing number

236.03.02H

Scale

1:100 @ A3

Drawn by

ST

Client

Mr & Mrs Black

Project Address

Spicers Farm
Whitethroat Lane
Balcombe
RH17 6JN

REV.

Comments

Date

Atelier de Linde Ltd.
www.atelierdelinde.com
hello@atelierdelinde.com

