



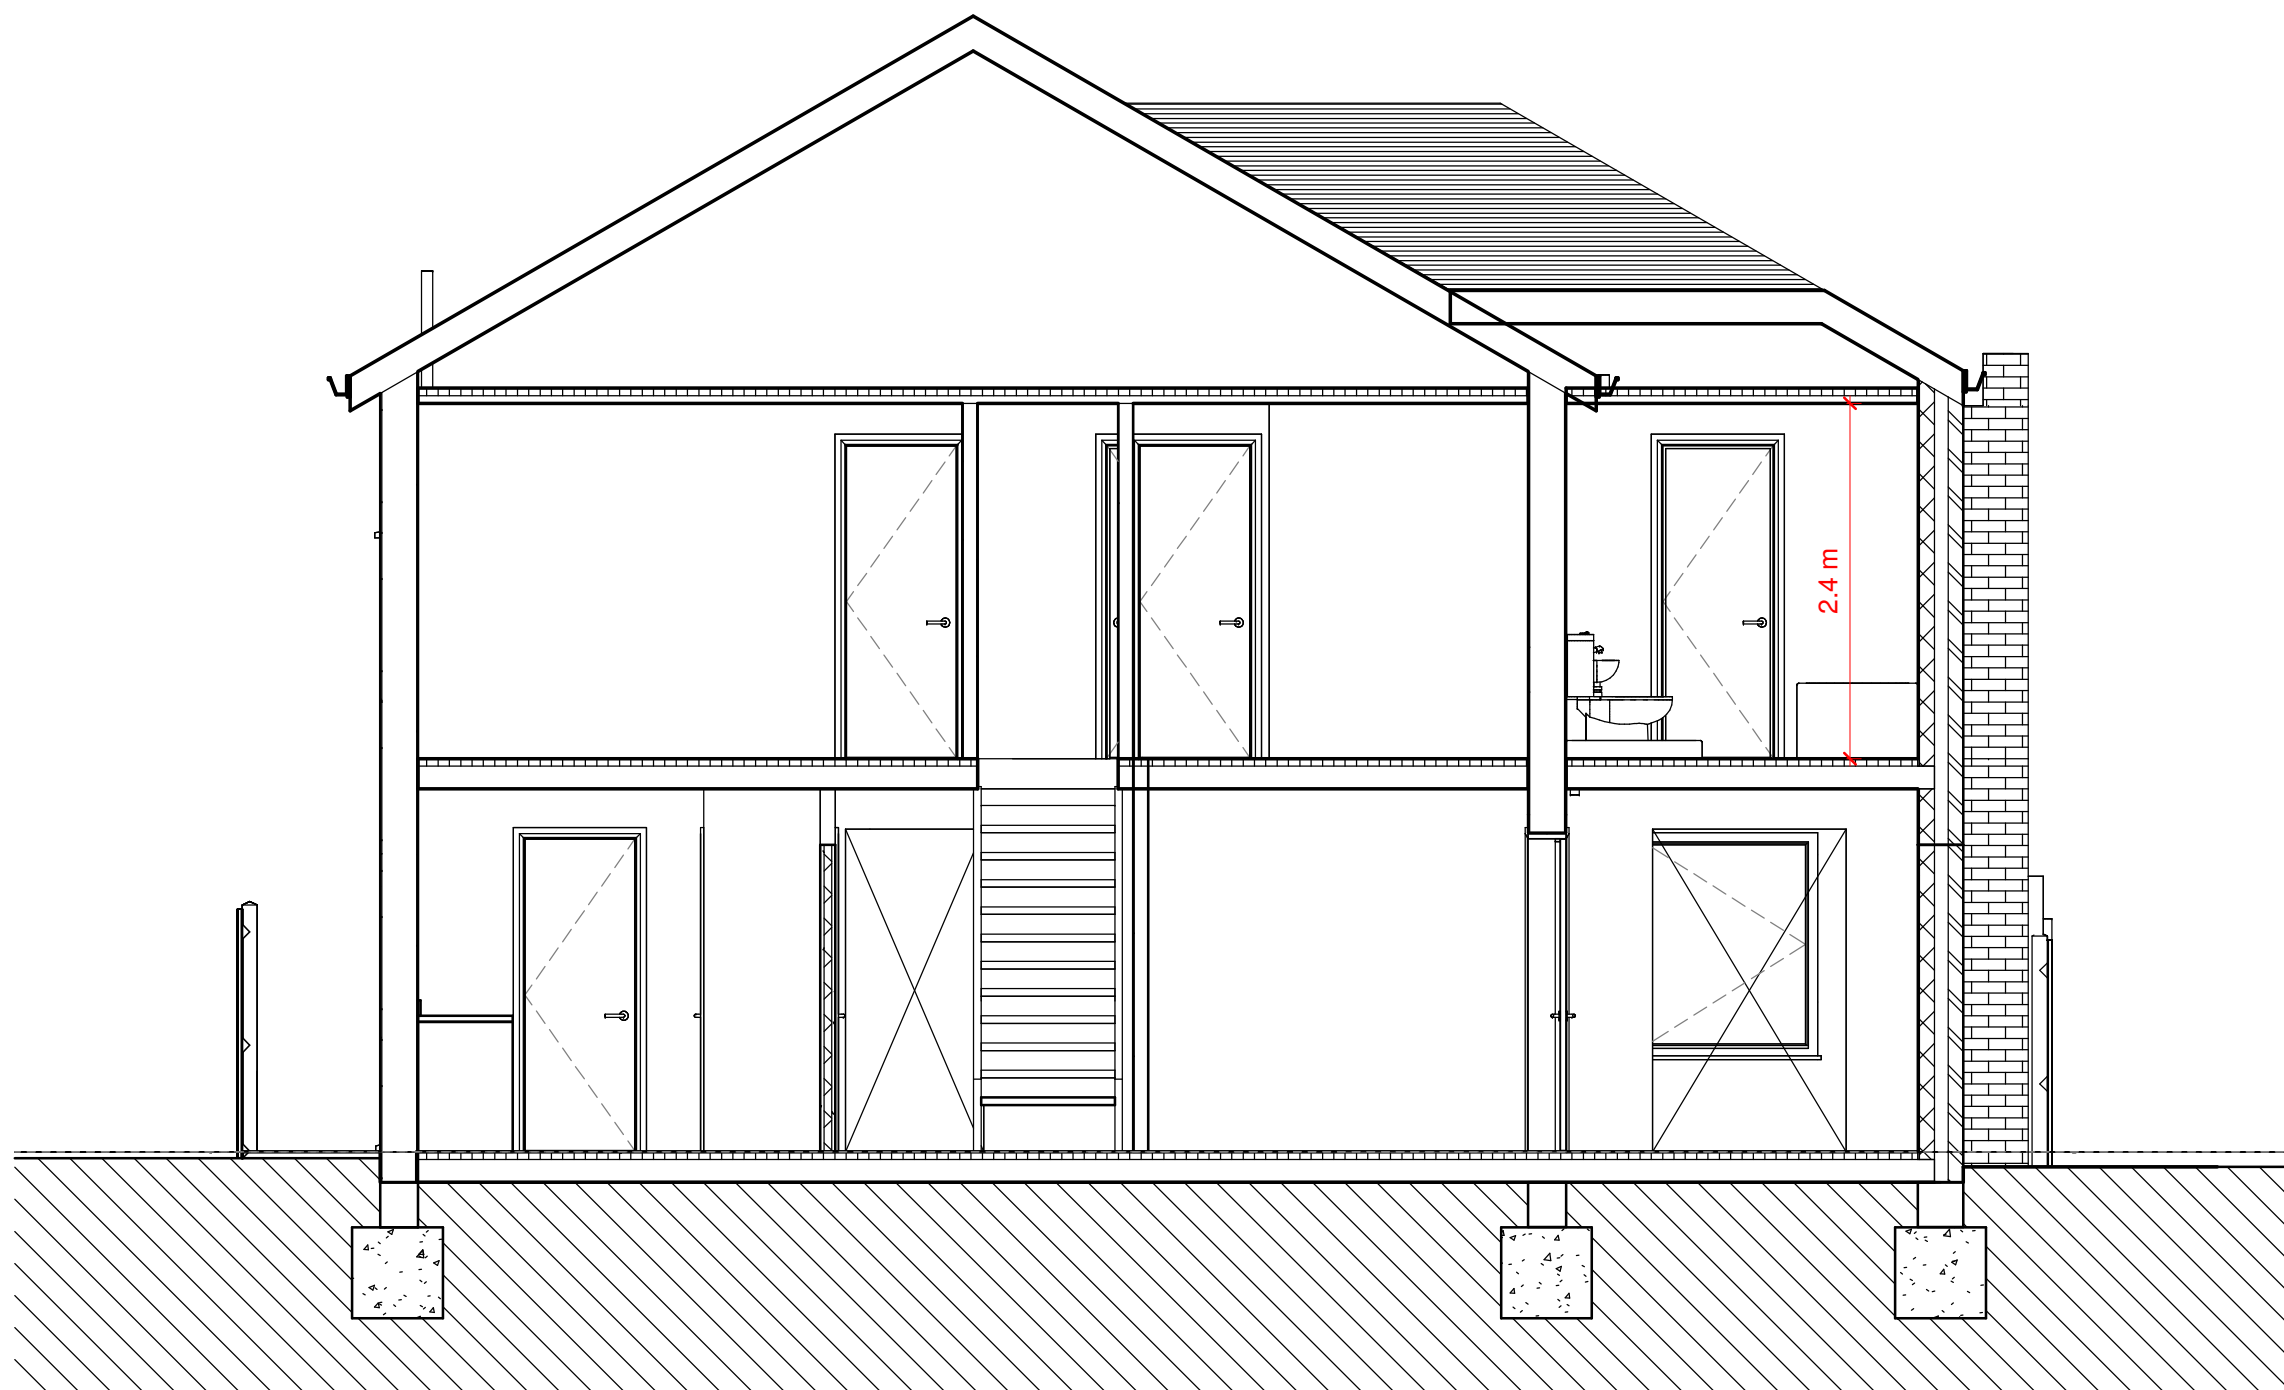

Section B-B..
1 : 50

PLANNING DRAWINGS

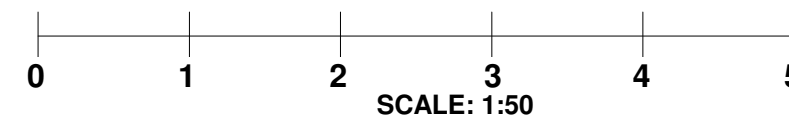

68 Lancaster Drive,
East Grinstead,
RH19 3XH

PROPOSED SECTION

Project number	Project Number	2526/09 D
Date	July 2025	
Drawn by	M.D	
Checked by	Checker	Scale
		A3 @ 1 : 50