




BP BLOCK PLAN
Scale: 1:200

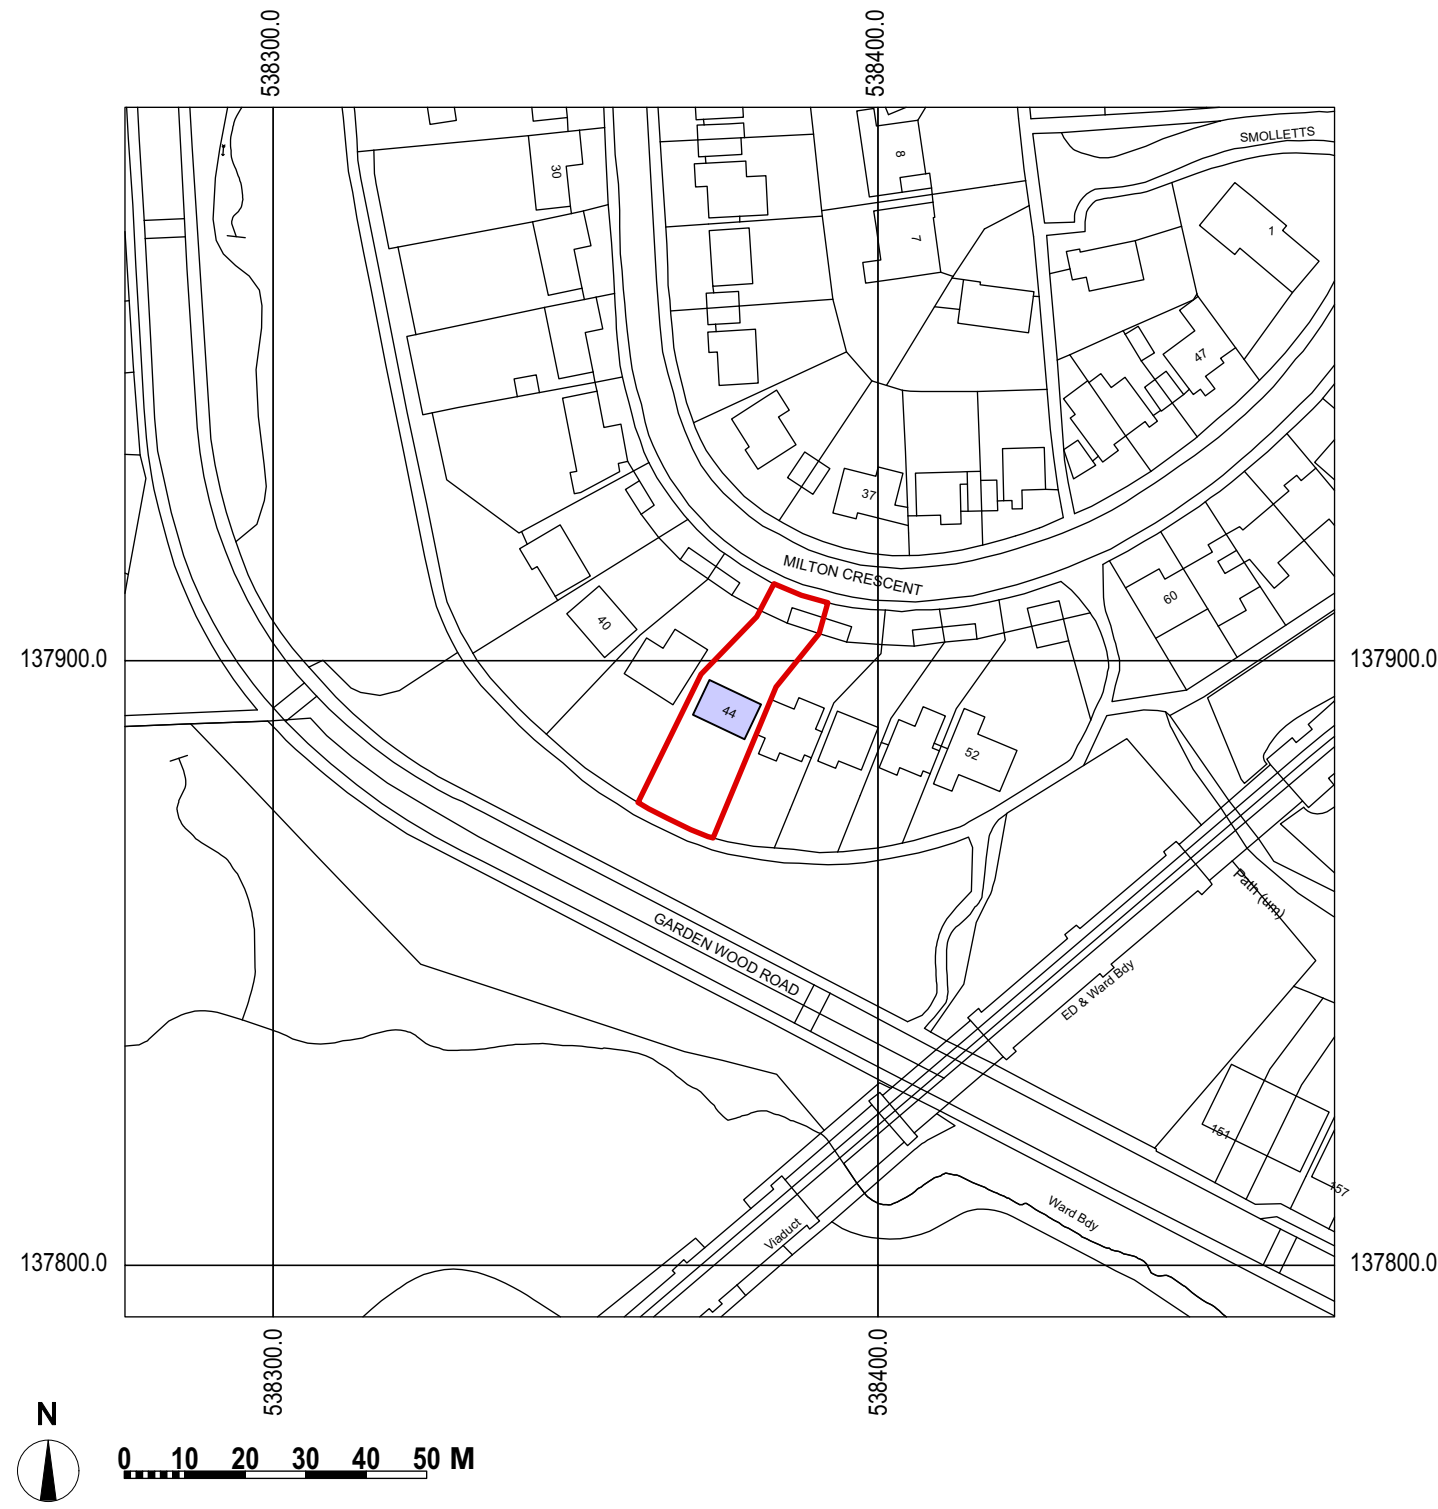

LP LOCATION PLAN
Scale: 1:1250

MAJ Architects LLP
Copyrights reserved.
Use figured dimensions only.
Do not scale from this drawing.
All levels and dimension to be checked on site by contractor. Any discrepancy to be verified by the Architect before proceeding.
Drawing to be read in conjunction with all relevant MAJ drawings and specification clauses.
The Contractor and relevant fabricated products to be built to current British and European Standards.
This drawing must not be used for Land Transfer unless stated as 'Conveyance'.
This drawing and its subject matter are the confidential property of MAJ Architects LLP and shall not be copied, reproduced, used or disclosed to others without the prior written authority of MAJ Architects LLP.

Notes:

Health & Safety notes:

rev	revision details	by	date
1	Issued for Planning	mj	17/07/25

status: PLANNING

client:
Mr Tom Cosens
44 Milton Crescent
East Grinstead RH19 1TN

project:
Extension to:
44 Milton Crescent

title:
EXISTING LOCATION AND BLOCK PLAN

scale:
1:200/1250 @ A1

checked: mj **date:** 17/07/25

originated: mj **date:** 03/07/25

MAJ ARCHITECTS
Andreas, Mill Lane, Felbridge, East Grinstead, RH19 2PE
Tel: 01342 323441
email: info@majarchitects.co.uk
web: www.majarchitects.co.uk

drawing number: D25174_A_1000 **revision:** P1