




BP BLOCK PLAN  
Scale: 1:200

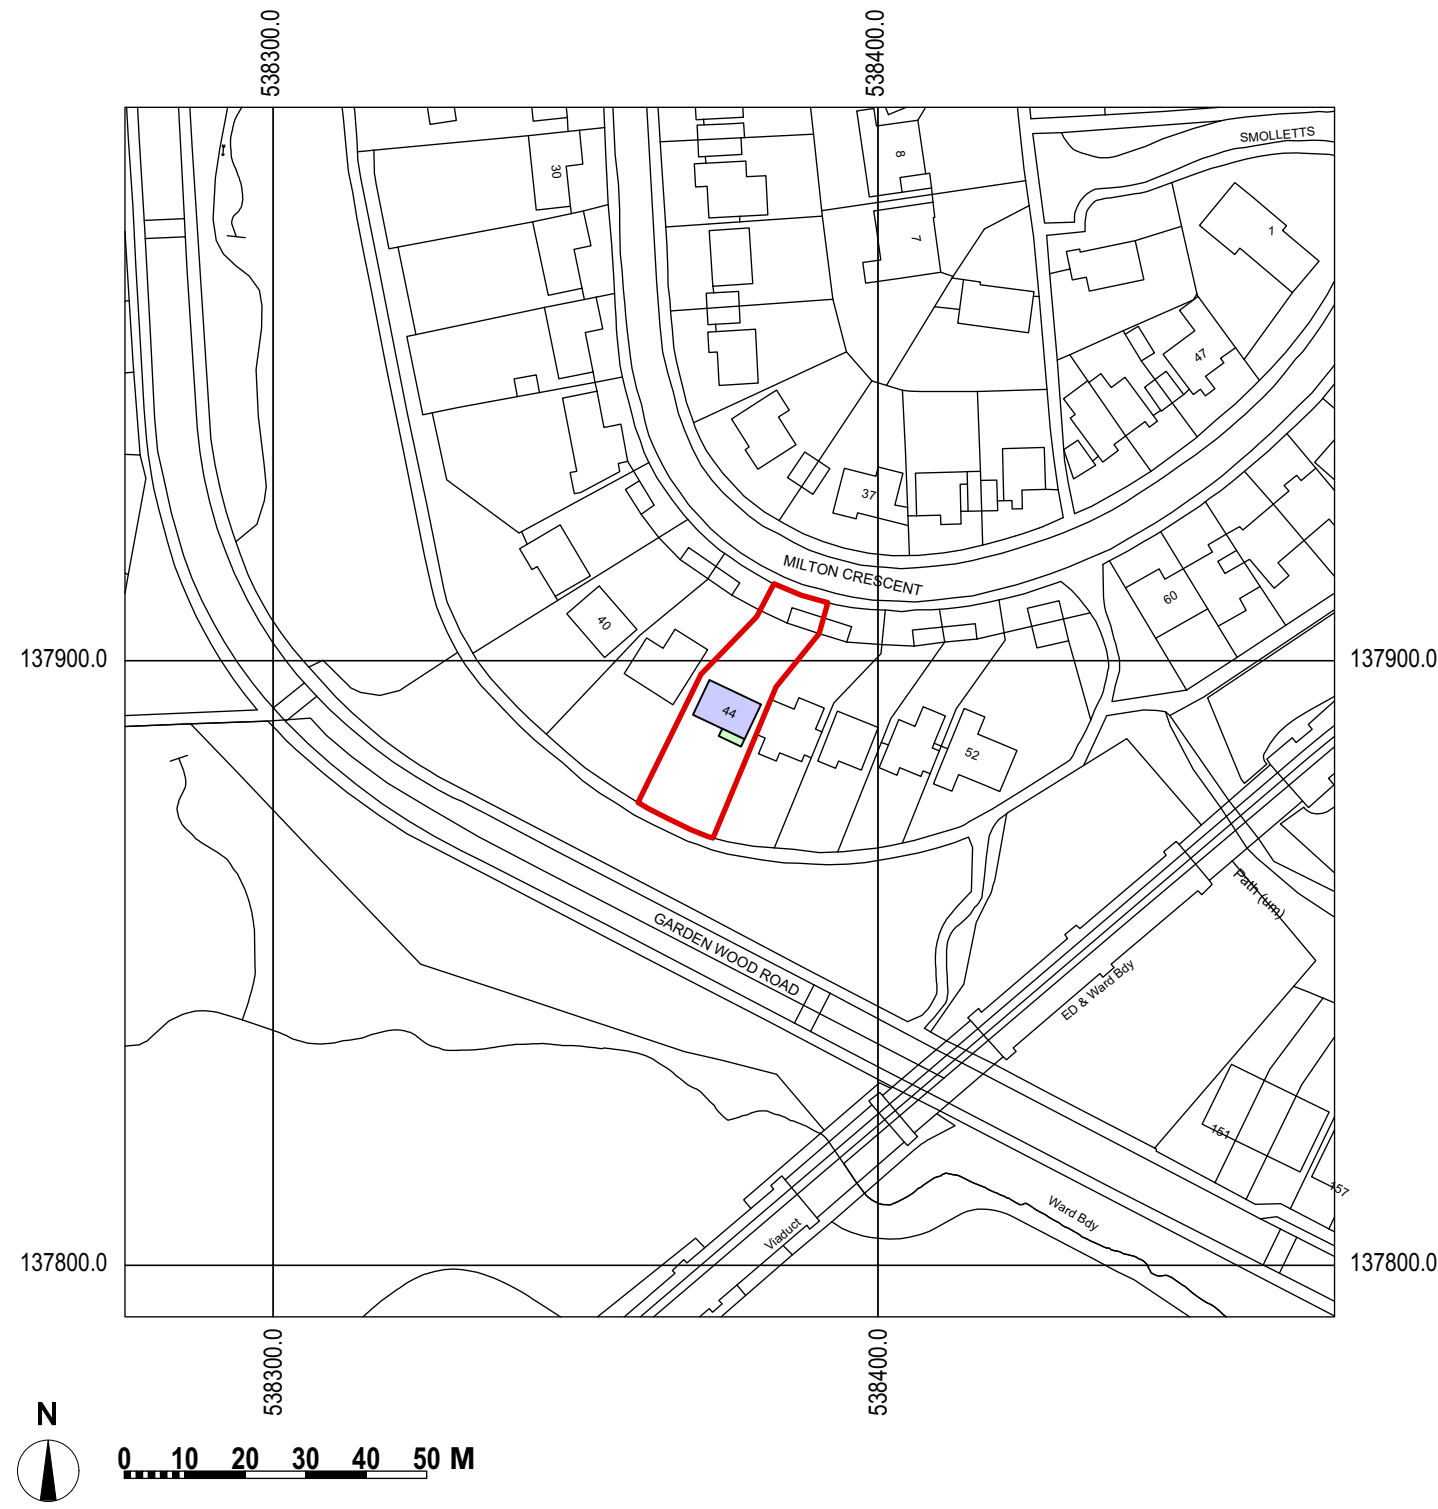

LP LOCATION PLAN  
Scale: 1:1250

MAJ Architects LLP  
Copyrights reserved.  
Use figured dimensions only.  
Do not scale from this drawing.  
All levels and dimension to be checked on site by contractor. Any discrepancy to be verified by the Architect before proceeding.  
Drawing to be read in conjunction with all relevant MAJ drawings and specification clauses.  
The Contractor and relevant fabricated products to be built to current British and European Standards.  
This drawing must not be used for Land Transfer unless stated as 'Conveyance'.  
This drawing and its subject matter are the confidential property of MAJ Architects LLP and shall not be copied, reproduced, used or disclosed to others without the prior written authority of MAJ Architects LLP.

Notes:

Health & Safety notes:

| rev | revision details    | by | date     |
|-----|---------------------|----|----------|
| 1   | Issued for Planning | mj | 17/07/25 |

status: **PLANNING**

client: **Mr Tom Cosens**  
44 Milton Crescent  
East Grinstead RH19 1TN

project: **Extension to:**  
44 Milton Crescent

title:

PROPOSED BLOCK PLAN

scale: **1:200/1250 @ A1**

checked: mj date: 17/07/25

originated: mj date: 03/07/25

**MAJ** ARCHITECTS

Andreas, Mill Lane, Felbridge, East Grinstead, RH19 2PE  
Tel: 01342 323441  
email: info@majarchitects.co.uk  
web: www.majarchitects.co.uk

drawing number: **D25174\_A\_1001** revision: **P1**