





Existing Location Plan - 1:1250

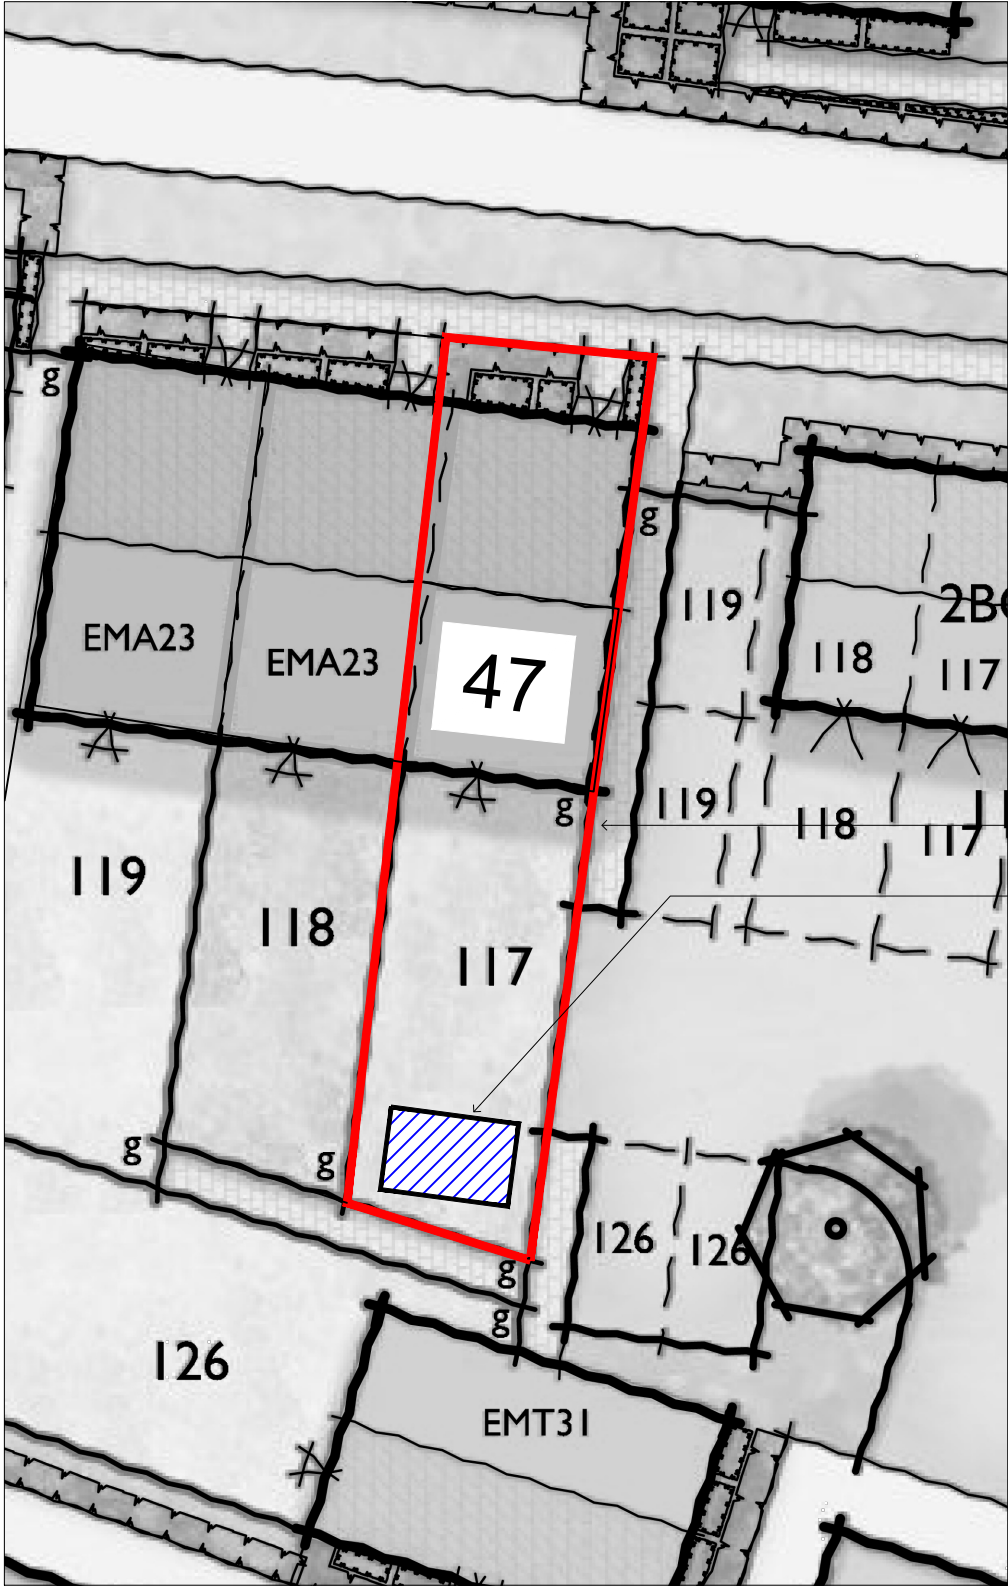

Proposed Block Plan - 1:200

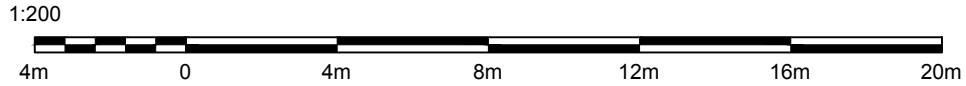

Existing site boundary (approx. 0.01ha)

Proposed single storey outbuilding to the rear of the property



MY HOME PROJECT
CAREFUL ROOMS, EXTENSIONS & MORE

PROJECT TITLE:	
47 Grace Avenue	
DRAWING TITLE:	
Location & Block Plans	
DRAWING No:	REVISION:
PL-001	-
DATE:	STATUS:
22.07.2026	Planning
JOB No:	SCALE:
2619	1:200 & 1:1250 @ A3
DRAWN:	CHECKED:
GA	SA
www.myhomeproject.co.uk hello@myhomeproject.co.uk	
NOTES:	
Drawings are for planning purposes only. Not suitable for construction. All dimensions, site conditions, location of services and levels to be checked on site prior to construction. This drawing is copyright protected.	