


Location Plan

Site Address: Easting: 535811 Northing: 134519

Date Produced: 30-Jul-2026

Scale: 1:1250 @A3

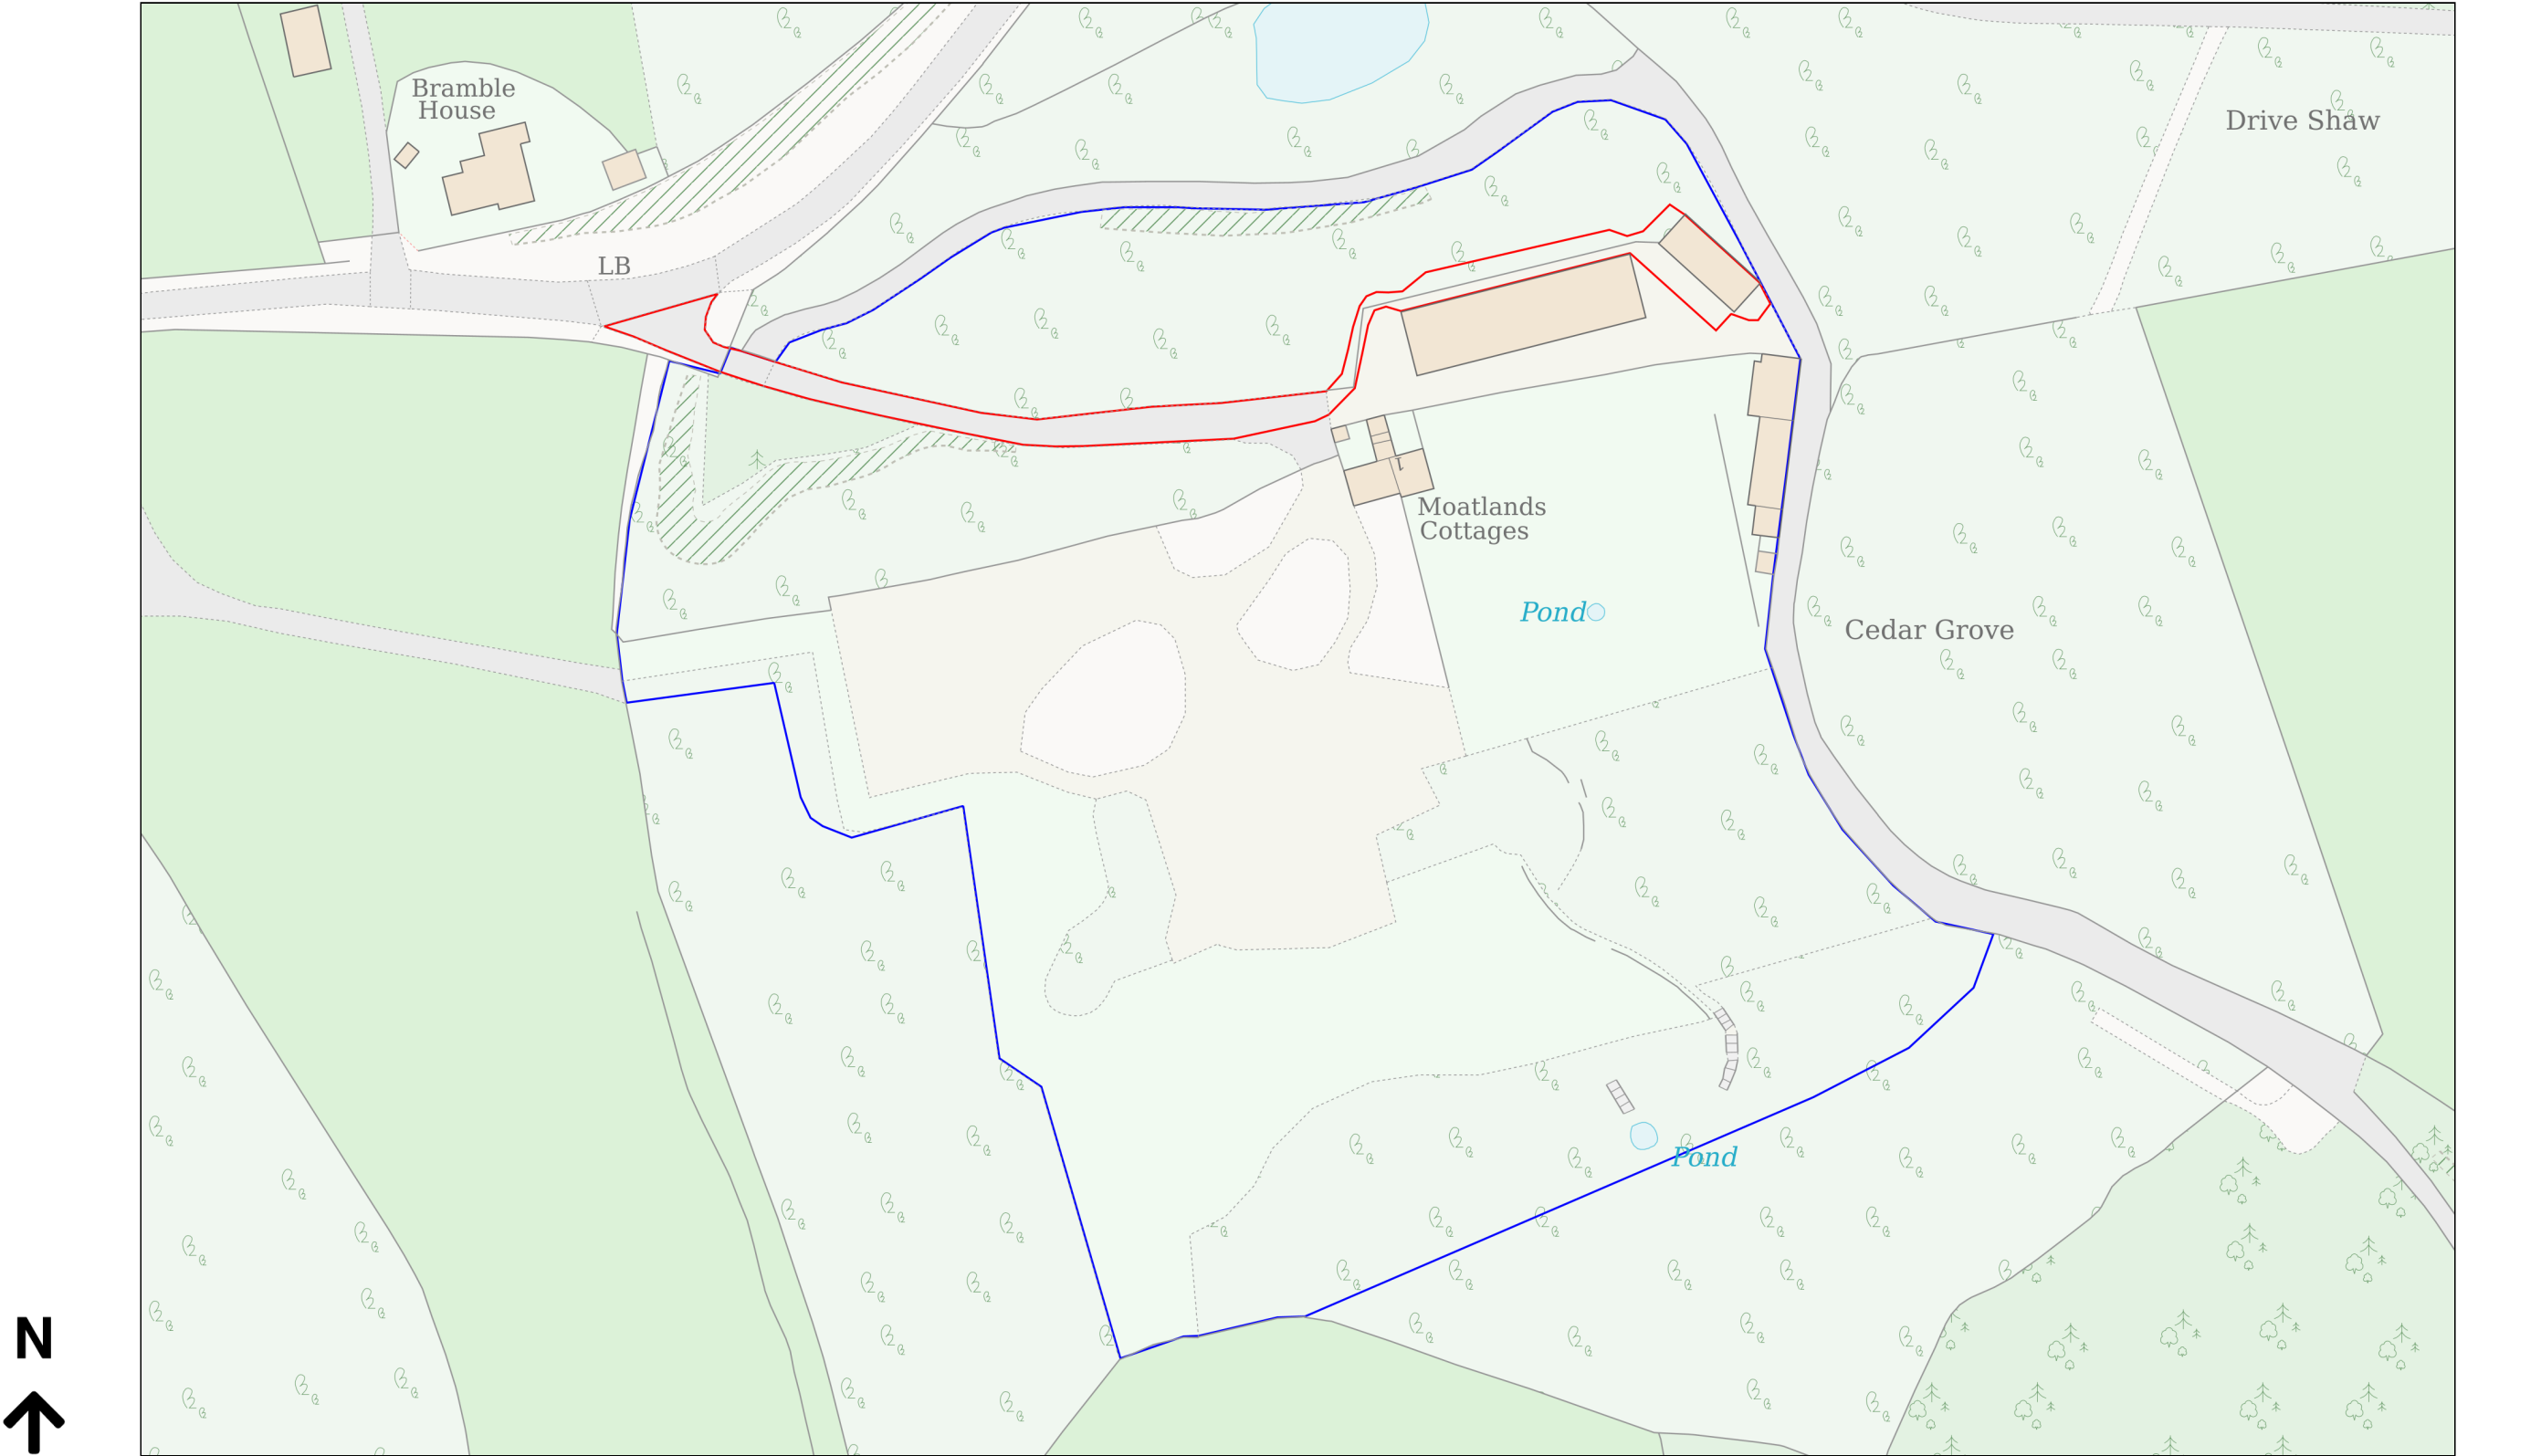

Planning Portal Reference: PP-15112939v1

