


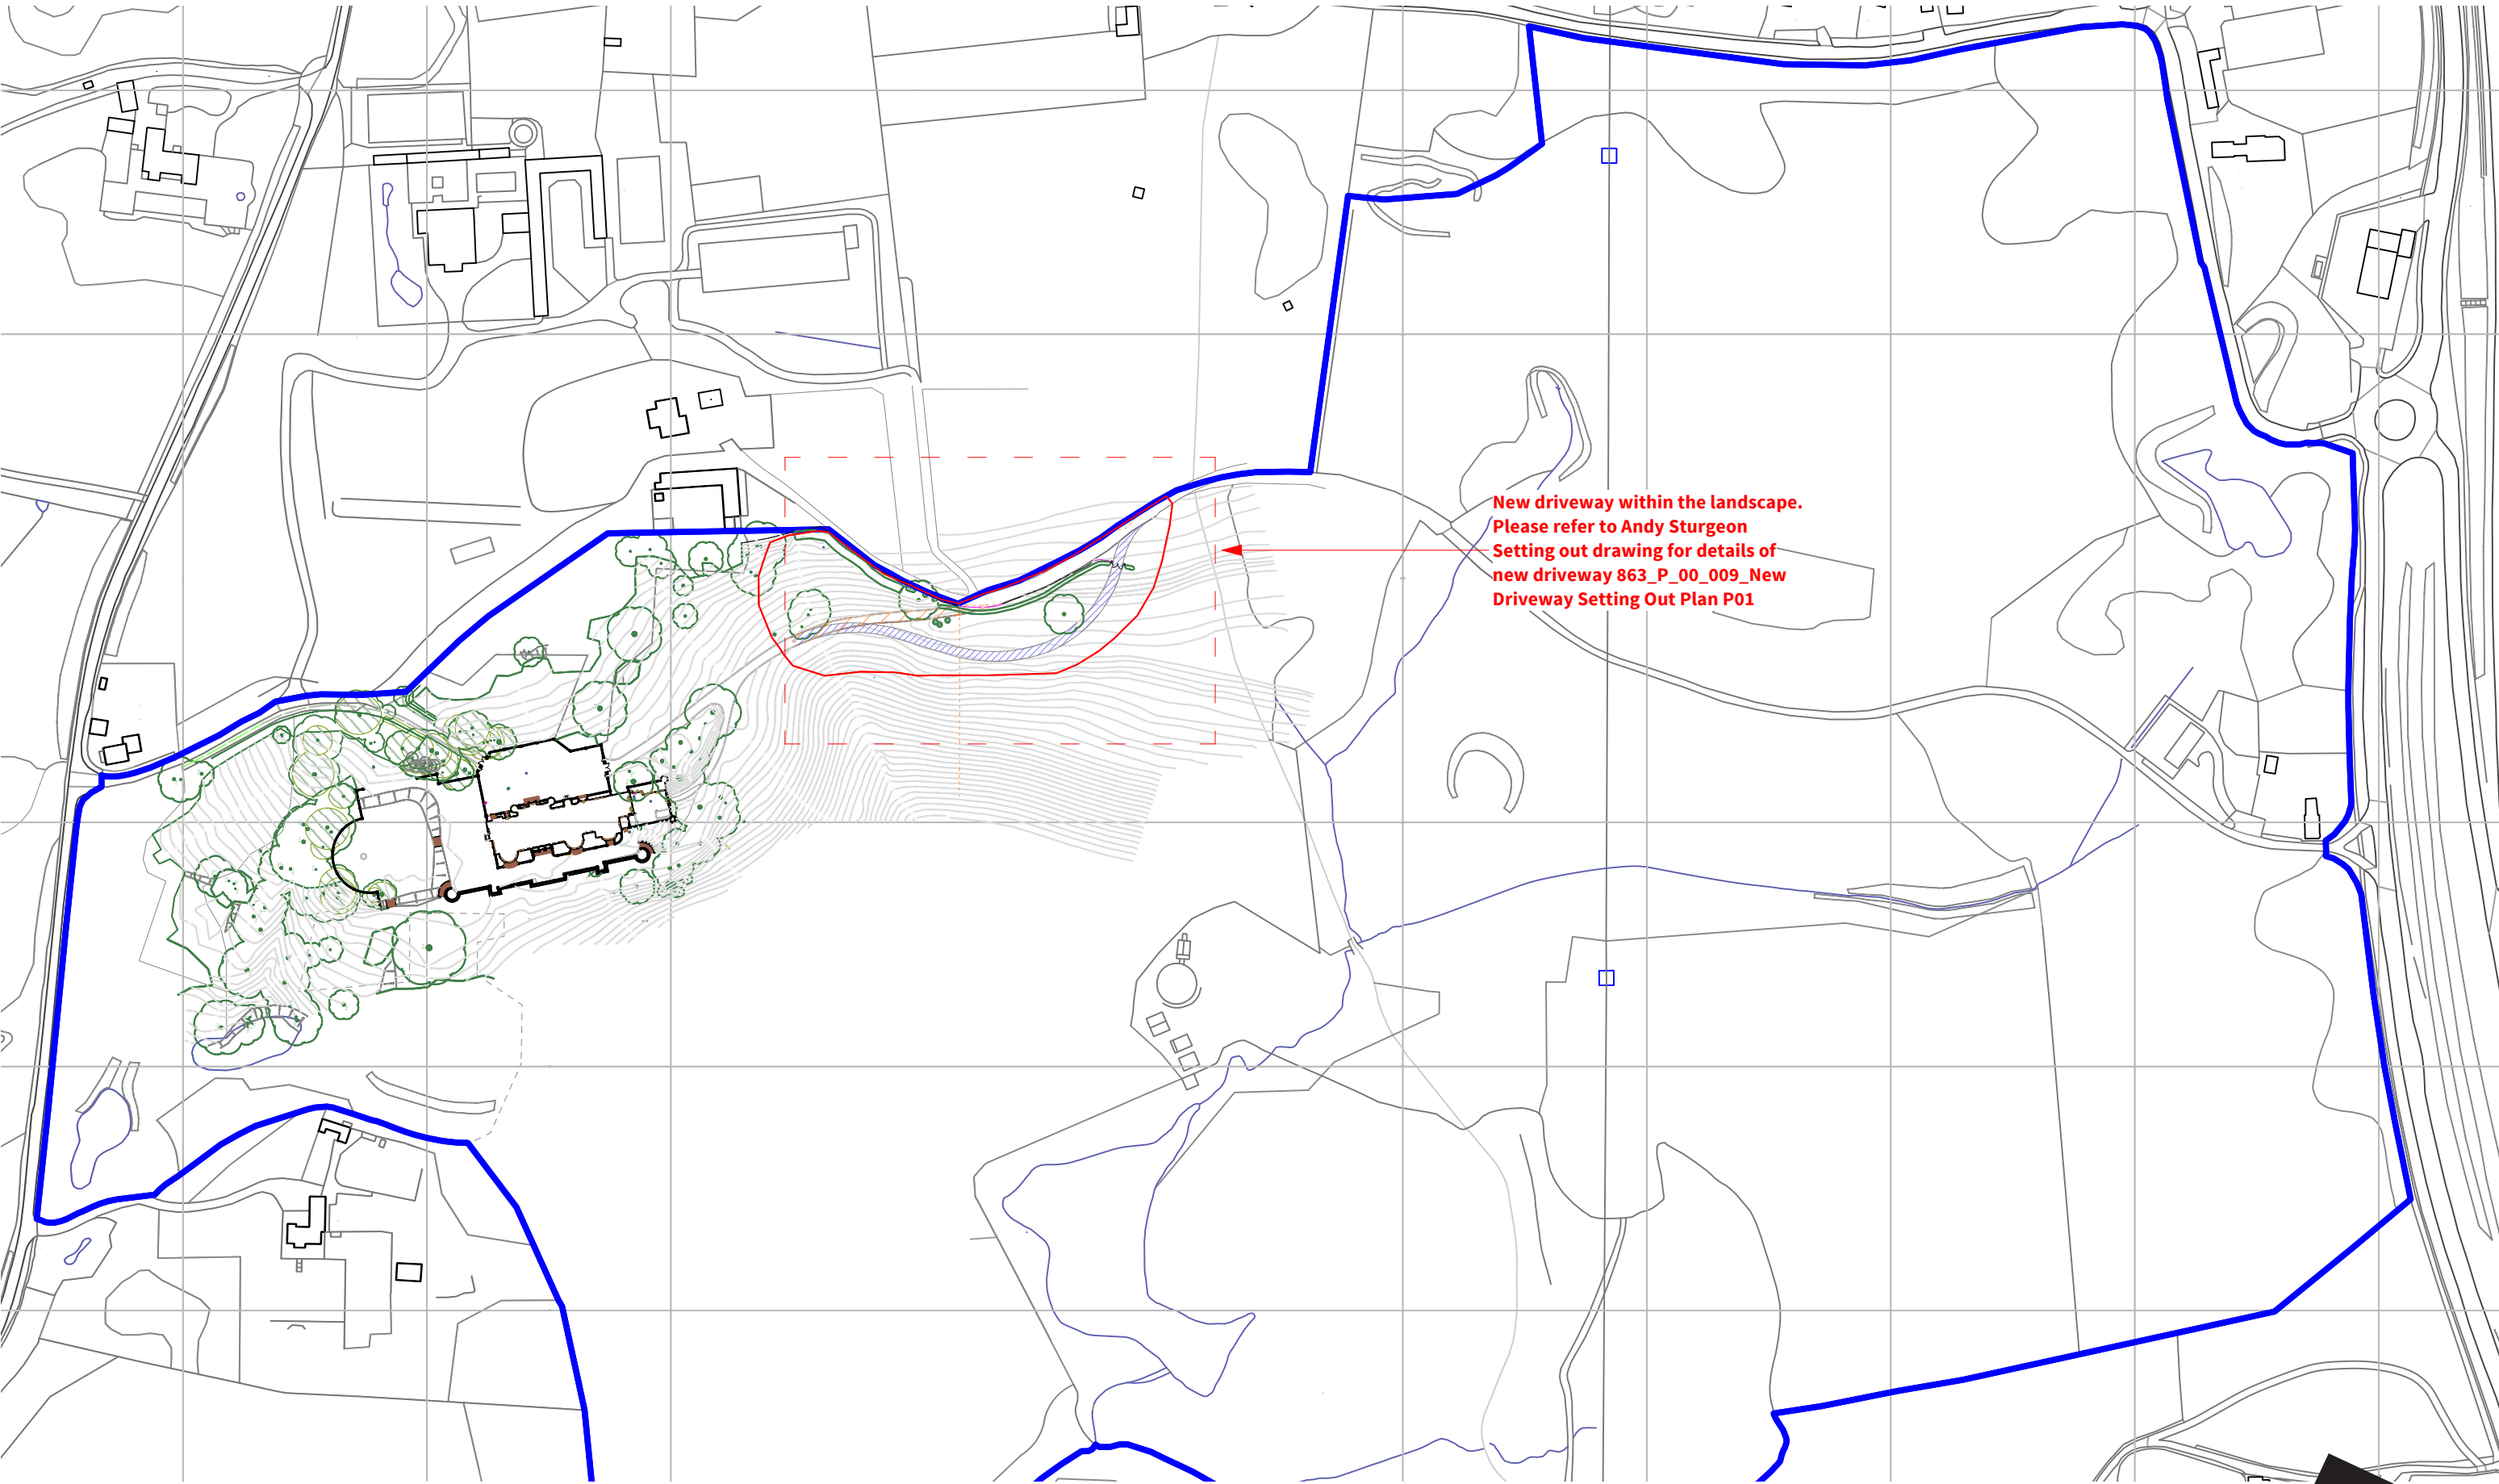

New driveway within the landscape.
Please refer to Andy Sturgeon
Setting out drawing for details of
new driveway 863_P_00_009_New
Driveway Setting Out Plan P01

23 Vine Street, Brighton BN1 4AG
e: studio@sticklandwright.co.uk
t: 01273 964051
Company registered in England No. 11222477


Disclaimer:
This drawing is the copyright of Stickland Wright Ltd. and may not be reproduced or used except by written permission.
Figured dimensions to have precedence over scaling. Check all site dimensions prior to fabrication. Refer any discrepancies found to Stickland Wright.

Revisions:

/	04/06/2026	For Planning
---	------------	--------------

1:2500 20m 40 60 80 100 140

Checked

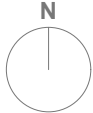

- Key**
- New Driveway
 - Demolition
 - Site ownership
 - Existing timber post and rail fence
 - Proposed timber post and rail fence
 - Site boundary

Dwg No.	25041F-P-101/
Drawing Title	Proposed Location Plan
Address	Wykehurst House
Client	M Blencowe
Scale	1.2500 @A3
Stage	Planning
Drawn by	cd
Checked by	ns



architecture +
interiors
www.sticklandwright.co.uk