



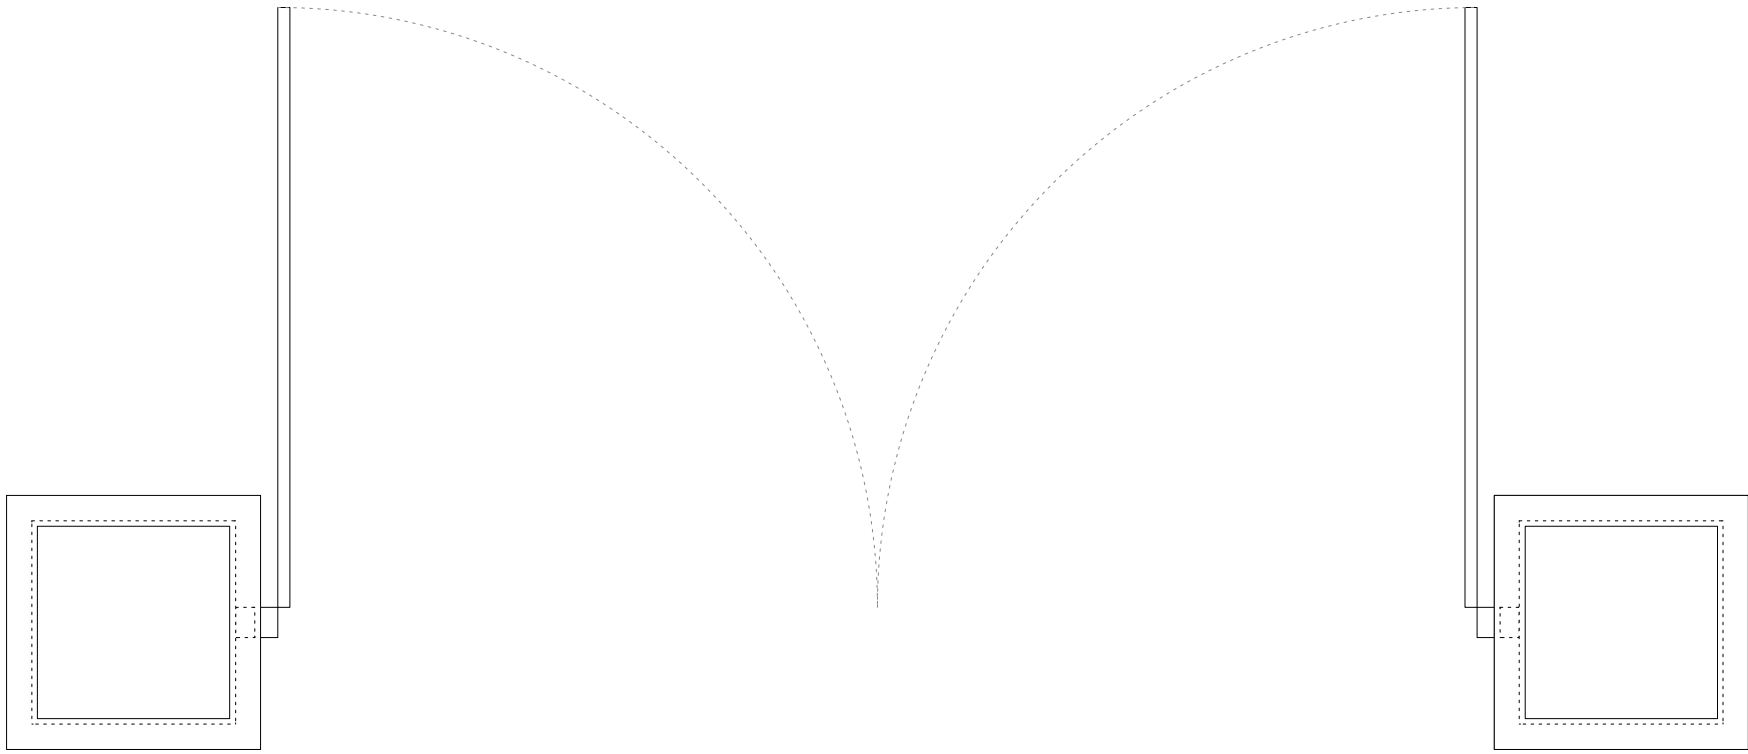

Proposed front driveway gate  
1:25

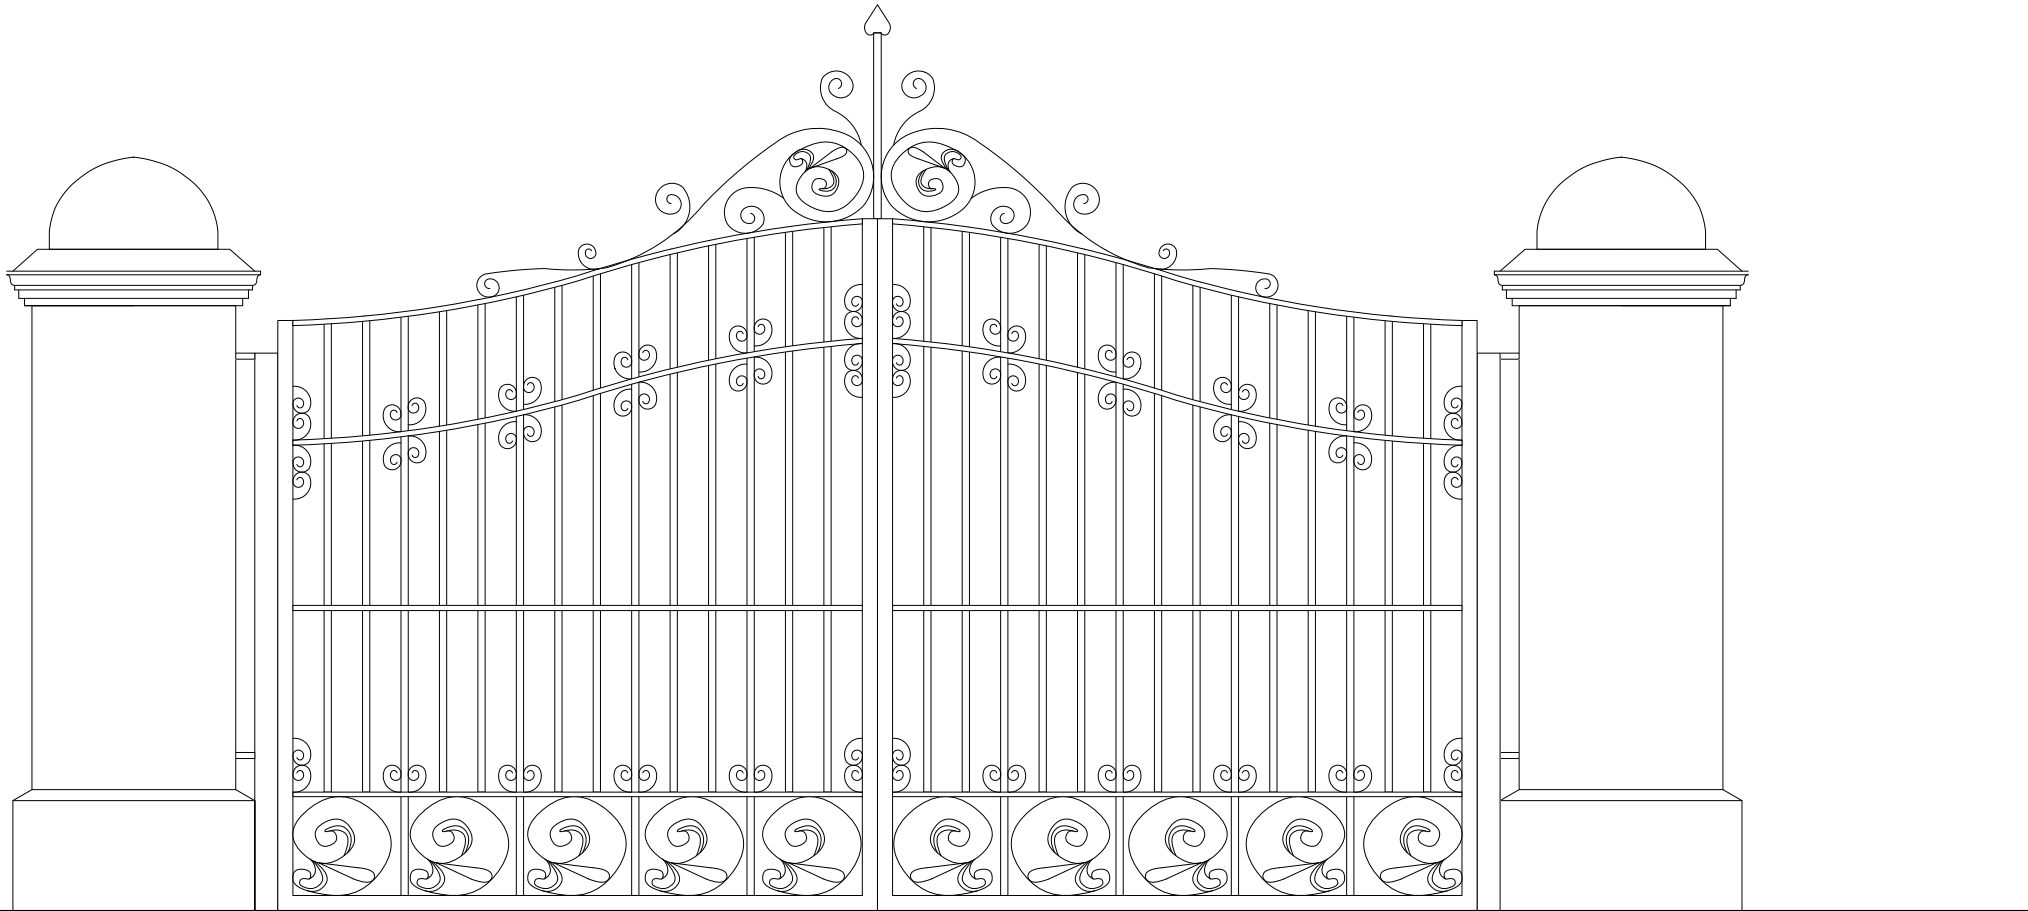

Proposed front driveway gate  
1:25

23 Vine Street, Brighton BN1 4AG  
e: [studio@sticklandwright.co.uk](mailto:studio@sticklandwright.co.uk)  
t: 01273 964051  
Company registered in England No. 11222477

**Disclaimer:**  
This drawing is the copyright of Stickland Wright Ltd. and may not be reproduced or used except by written permission.  
Figured dimensions to have precedence over scaling.  
Check all site dimensions prior to fabrication. Refer any discrepancies found to Stickland Wright.

| Revisions: |            |              | Checked |
|------------|------------|--------------|---------|
| /          | 18/05/2026 | For Planning |         |



Dwg No. 25041F-P-150/

Drawing Title Proposed Front Driveway Gates  
Address Wykehurst House  
Client M Blencowe  
Scale 1:25 @A3  
Stage Planning  
Drawn by cd  
Checked by ns



architecture +  
interiors  
[www.sticklandwright.co.uk](http://www.sticklandwright.co.uk)