
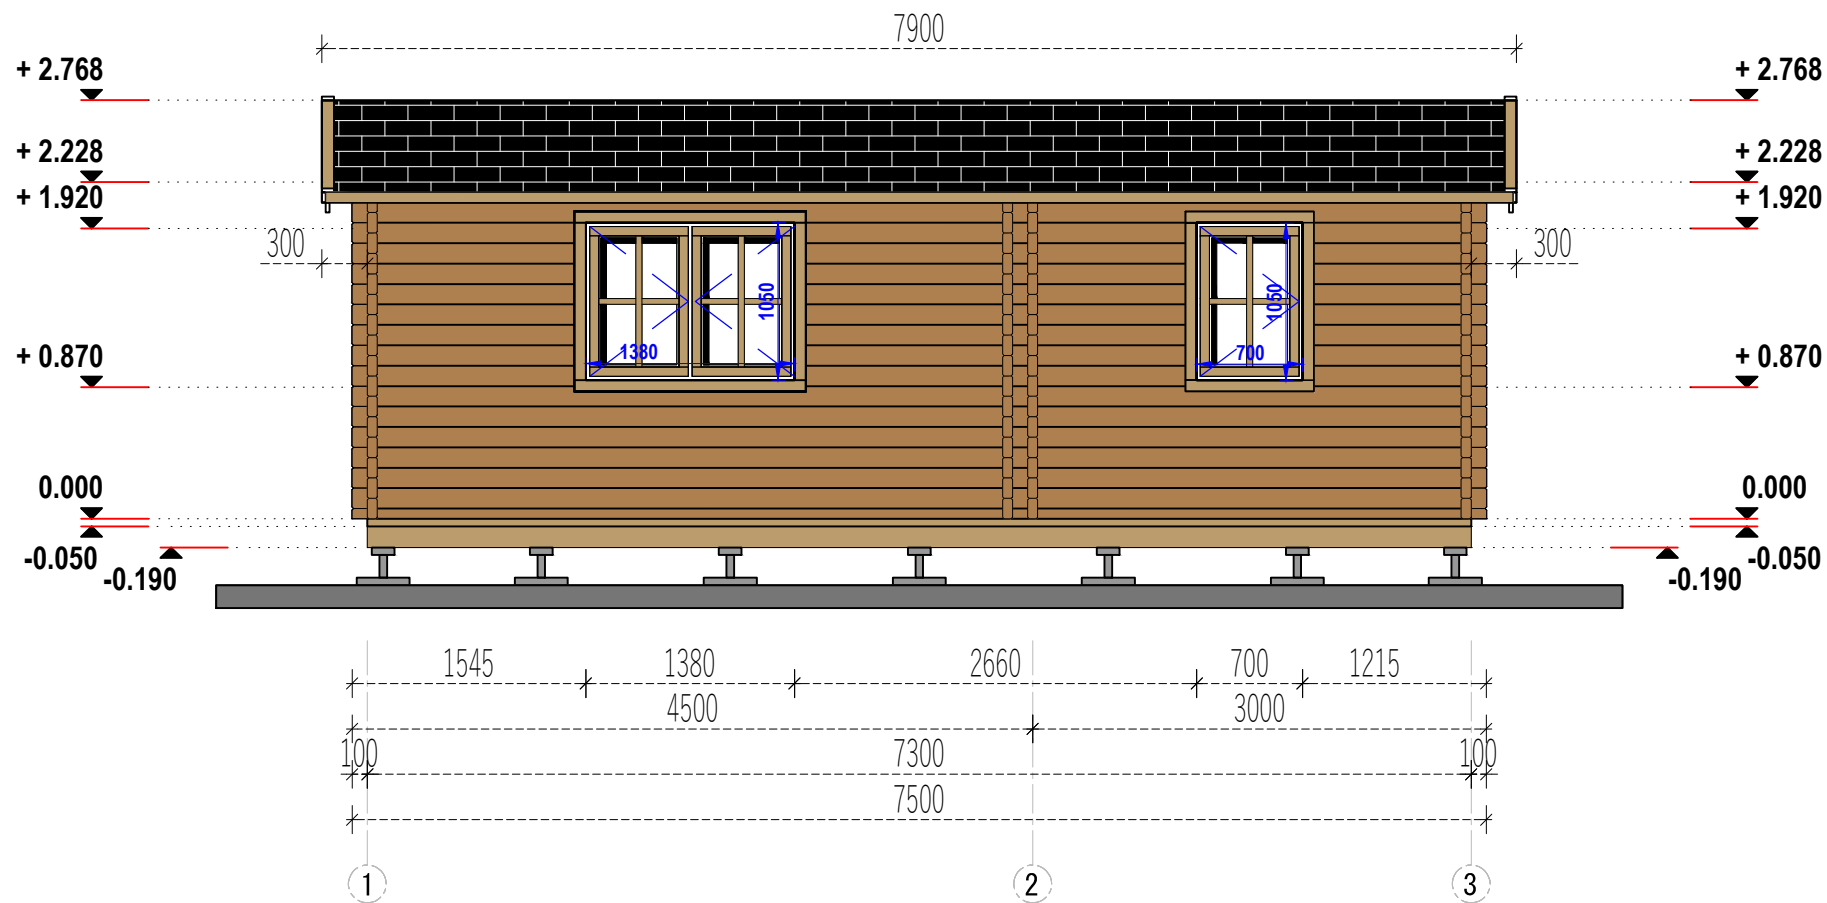


 

	Project Nr.			Interior area	27.30m²	Wall thickness		66	-	Paper size / scale	A4 / 1:50	
	-			Built - up area	29.20m²	Built height	min	2228	1 cm - 0.50 meter 01.00 m2.00 m3.00 m 2 cm4 cm6 cm			
	-			Name	Date		Roof angle	15.30°			max	2768
				Roof area	38.00m²		▲	540				
				Description		FACADE 1-3						