


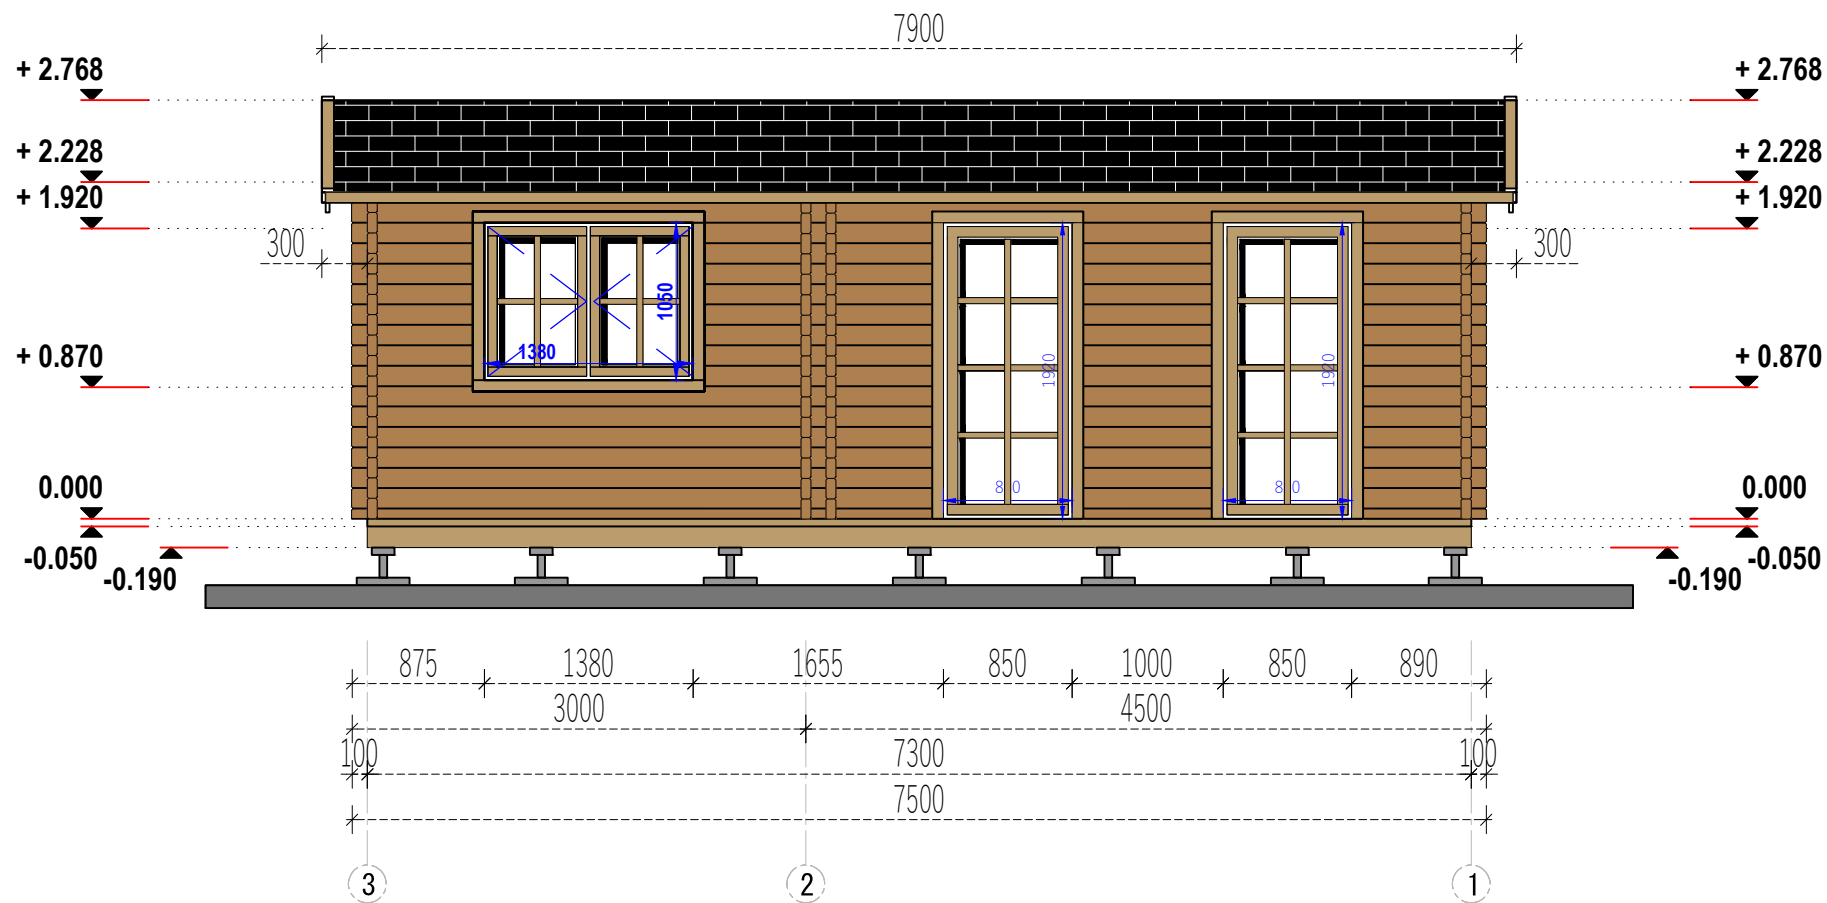

|                                                                                     |             |  |  |                 |         |                |             |            |                                                                                               |                    |            |     |      |
|-------------------------------------------------------------------------------------|-------------|--|--|-----------------|---------|----------------|-------------|------------|-----------------------------------------------------------------------------------------------|--------------------|------------|-----|------|
|  | Project Nr. |  |  | Interior area   | 27.30m² | Wall thickness |             | 66         | -                                                                                             | Paper size / scale | A4 / 1:50  |     |      |
|                                                                                     | -           |  |  | Built - up area | 29.20m² | Built height   | min         | 2228       | <div>1 cm - 0.50 meter</div> <div><div>01.00 m2.00 m3.00 m</div><div>2 cm4 cm6 cm</div></div> |                    |            |     |      |
|                                                                                     | -           |  |  | Name            | Date    |                |             | Roof angle |                                                                                               |                    | 15.30°     | max | 2768 |
|                                                                                     |             |  |  |                 |         |                |             | Roof area  |                                                                                               |                    | 38.00m²    | ▲   | 540  |
|                                                                                     |             |  |  |                 |         |                | Description |            |                                                                                               |                    | FACADE 3-1 |     |      |

All rights reserved. Any unauthorized changes to the drawing are strictly prohibited.