


29 Chilton Grove

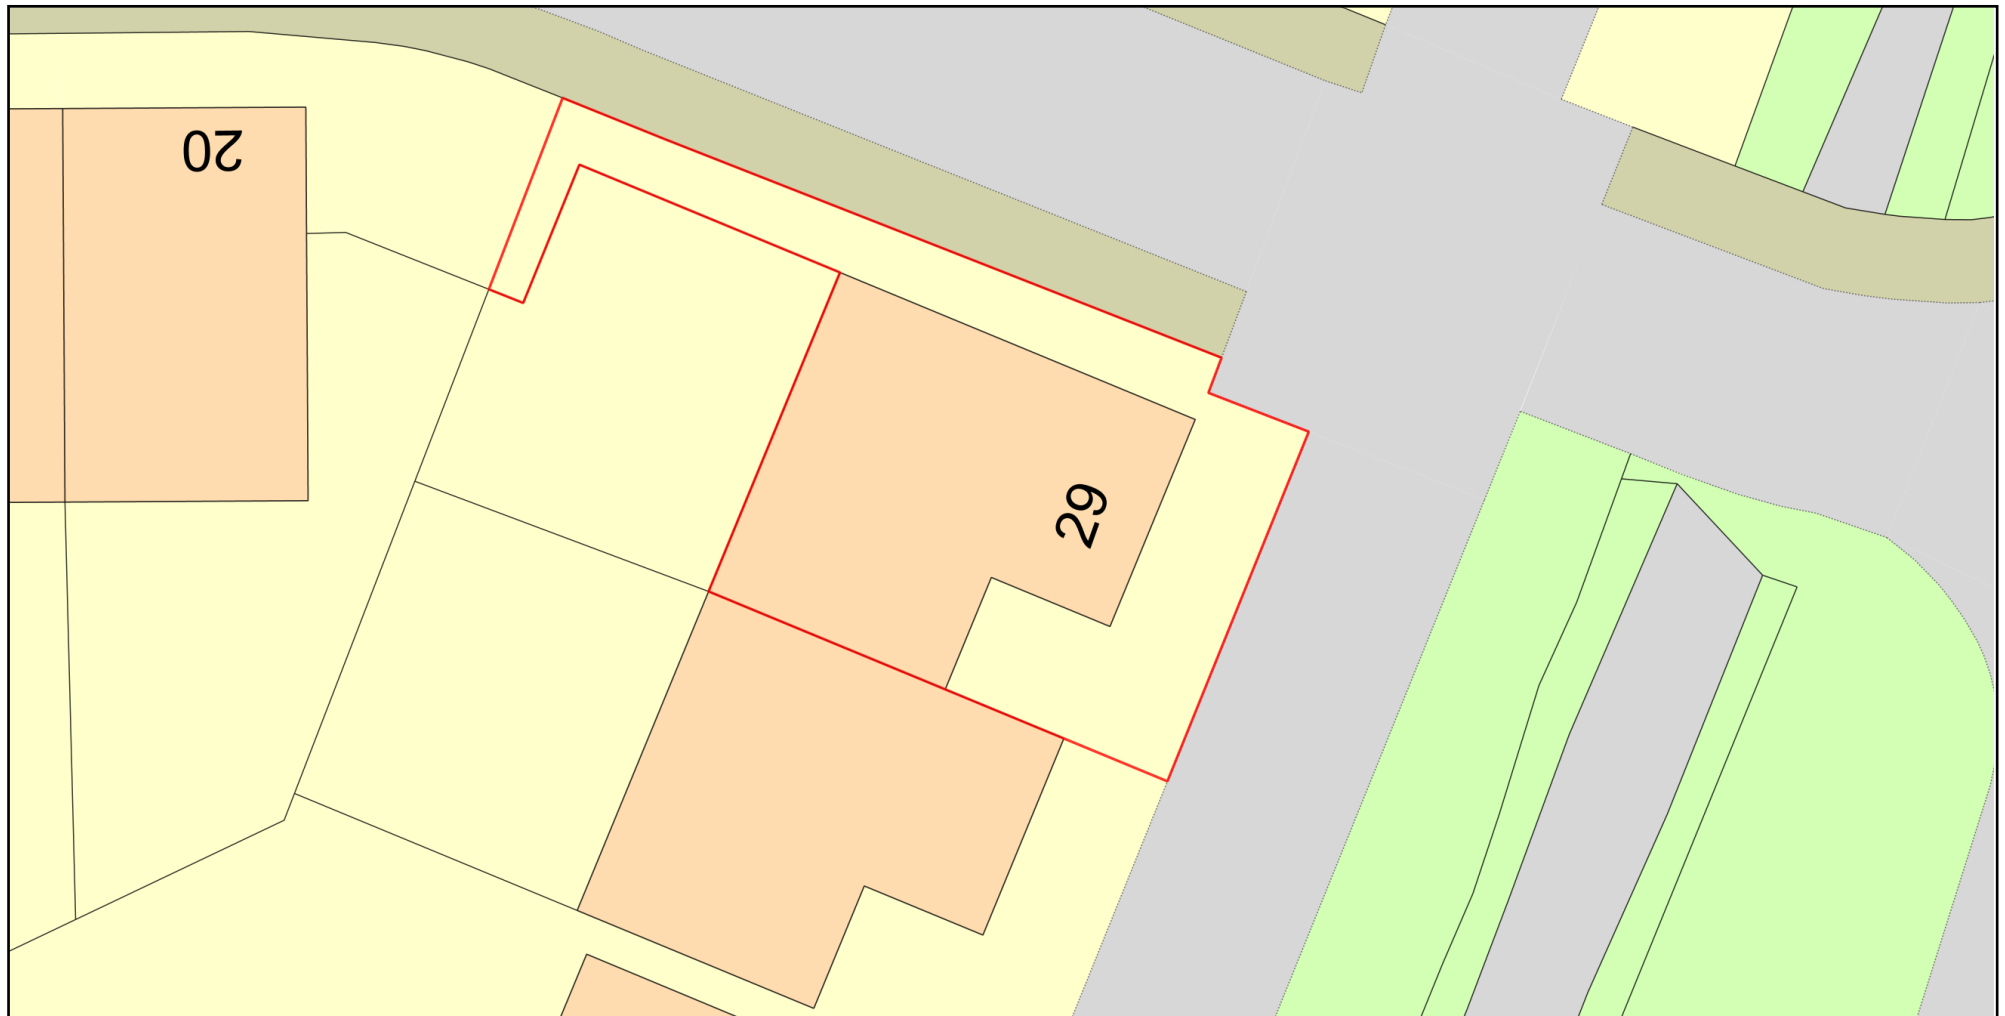

0 10
Metres



Plan Produced for: Richard Smith

Date Produced: 02 Apr 2026

Plan Reference Number: TQRQM26092142149735

Scale: 1:200 @ A4

© Crown copyright and database rights 2025 OS 100042766

