



LEGEND

- Site boundary
- Existing tree to be retained and protected. Refer to arboricultural information for further detail
- Existing vegetation and/or hedgerow to be retained and protected. Refer to arboricultural information for further detail
- Existing grassland to be retained and protected. Where disturbed to be seeded in line with proposed grassland seed mix as specified

Proposed soft landscaping


- Tree planting, refer to detail GLS_080_127_1700
- Ornamental hedge - Single row 0.9m high
- Double staggered mixed native hedgerow To be planted in groups of 7-9no. of each species
- Ornamental shrub planting
- Native scrub planting mix To be planted in groups of 7-9no. of each species
- Good quality hardwearing lawn

- Mown species rich grassland Verges laid with species rich turf from Wildflower Turf or similar, remaining areas seeded with EL1 Flowering Lawn Mixture from Emorsgate or similar seeded at 4g/m2
- Wildflower meadow EM4 Meadow Mixture for Clay Soils from Emorsgate or similar seeded at 4g/m2
- Wetland meadow EM8 Meadow Mixture for Wetlands from Emorsgate or similar seeded at 4g/m2
- Species rich neutral grassland Verges laid with species rich turf from Wildflower Turf or similar, remaining areas seeded with EL1 Flowering Lawn Mixture from Emorsgate or similar seeded at 4g/m2

NOTES:

- For Planting Schedule refer to drawing GLS_080_127_1517
- To be read in conjunction with:
 - Landscape general arrangement plan GLS_080_127_1300
 - Detailed hard landscape plans GLS_080_127_1600-series
 - Tree planting construction detail GLS_080_127_1700
 - Landscape specification GLS_080_127_1801
 - Landscape management plan GLS_080_127_1802

SHEET LAYOUT

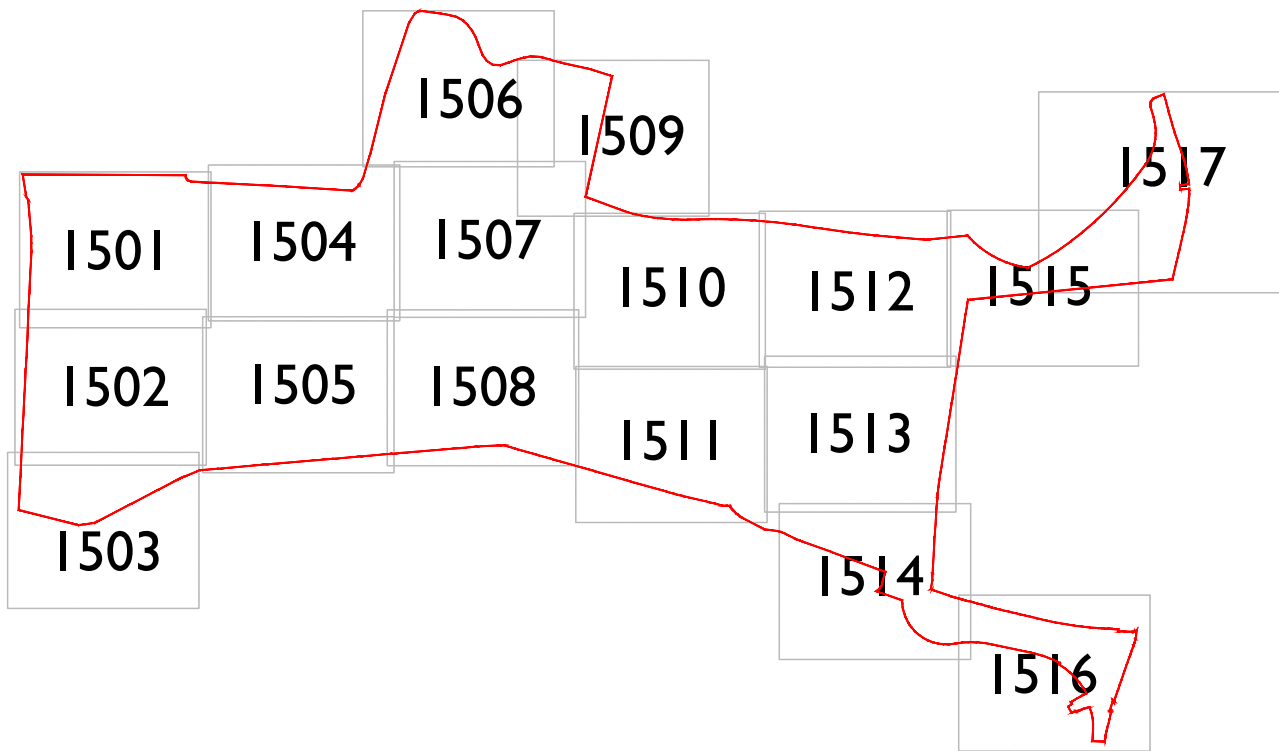

Scale: 1:100

Scale: 1:100

Scale: 1:100

Scale: 1:100

Scale: 1:100

Scale: 1:100

Scale: 1:100

Scale: 1:100

Scale: 1:100

Scale: 1:100

Scale: 1:100

FOR PLANNING

Project: Land West of Imberhorne Lane East Grinstead

Title: Planting Plan Sheet 14

Client: Vistry Homes



Date: 11/12/25

Drawn by: LMH

Checked by: AE

Drawn by: LMH

Checked by: AE

Drawn by: LMH

Checked by: AE