
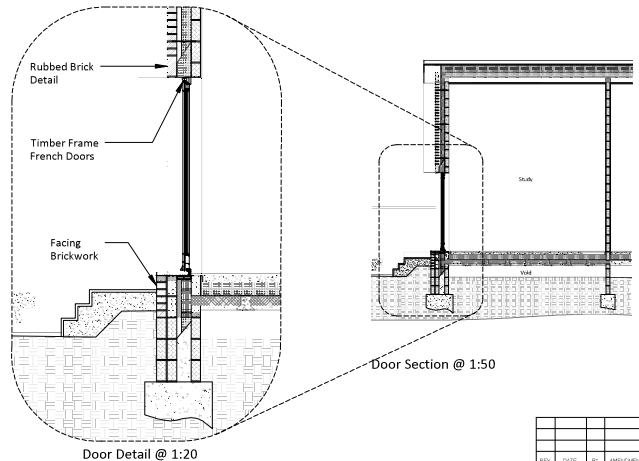
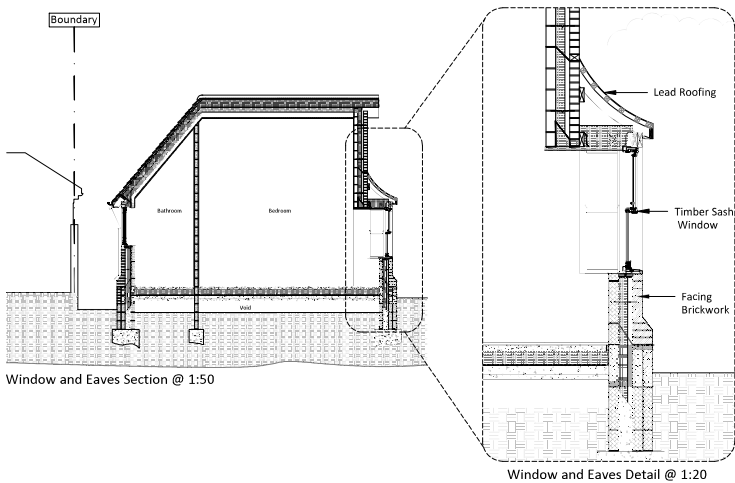


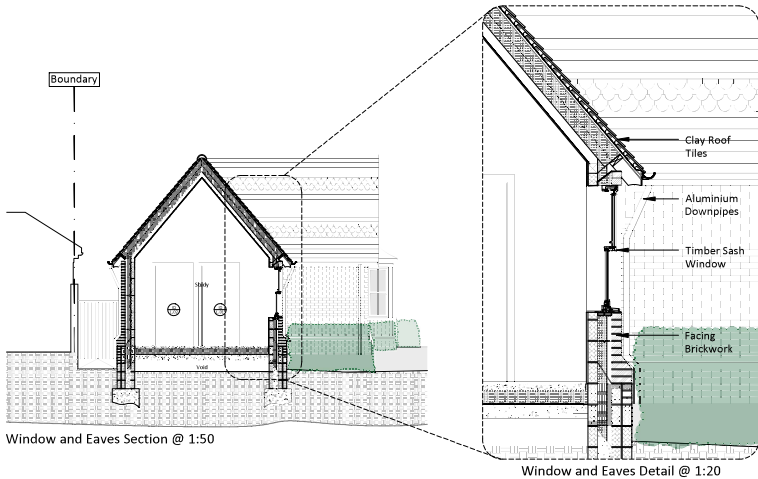

NOTES

- NOT FOR SCALE OFF THE DRAWINGS EXCEPT FOR PLANNING PURPOSES
- CHECK ALL DIMENSIONS ON SITE BEFORE ANY WORK IS COMMENCED
- ALL GOODS MATERIALS AND WORKMANSHIP MUST CONFORM WITH CURRENT BUILDING REGULATIONS AND STANDARDS AND CODES OF PRACTICE
- COPYRIGHT OF THIS DRAWING BELONGS TO THE ARCHITECT AND MUST NOT BE REPRODUCED WITHOUT WRITTEN CONSENT

REV	DATE	BY	APPROVED BY
			
CLIENT Mr & Mrs Chid			
JOB TITLE Finches Corner Hickmans Lane Lindfield West Sussex RH16 2JZ			
DRAWING TITLE Condition 5 - Detailed Drawings and Sections			
DRAWING STATUS PLANNING DRAWINGS			
DISCHARGE OF CONDITIONS NOT FOR CONSTRUCTION UNLESS IN WRITING AND SIGNED BY THE ARCHITECT			
DATE SEP '25	SCALE 1:50 @ A1	DRAWN BY HG	CHECKED BY BH
FOREF 24055	DRAWN BY 2.05	REVISION	