



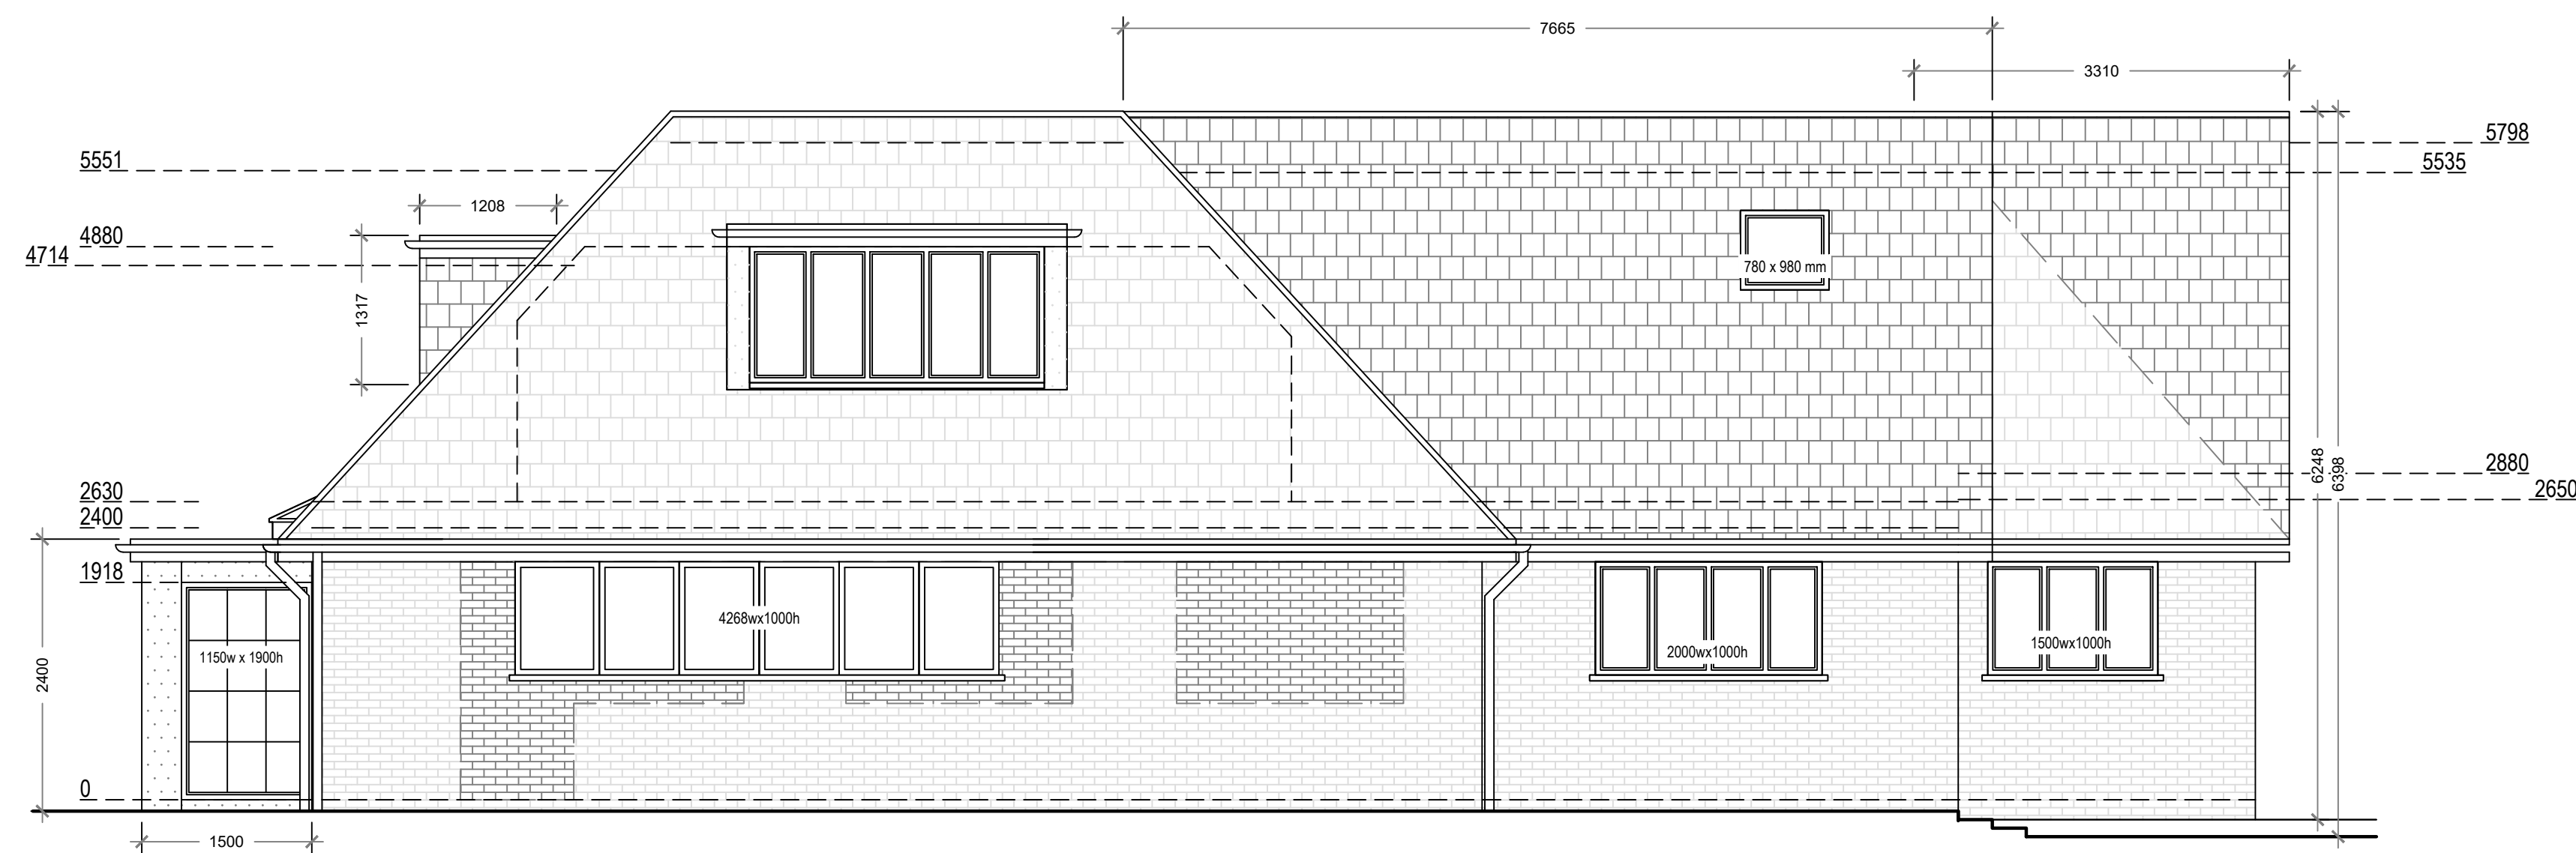

Proposed West Elevation



Proposed South Elevation

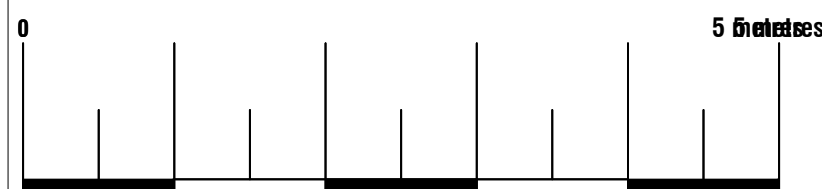

**Proposed Materials:**  
Walls: Brick (to match existing)  
Walls: Timber cladding  
Walls: Oak posts, oak frame wall  
Walls: Render to match existing  
Walls: Tile to match existing  
Pitched roof: Tile (to match existing), dark grey  
Flat roof: Ply membrane (to match existing)  
Windows: Double glazed (to match existing), dark grey frames



ArkiPlan Architectural Ltd • Enquiries@ArkiPlan.co.uk  
Lytchett House, 13 Freeland Park, Wareham Road, Poole, Dorset, BH16 6FA

|                 |                                                                |       |                                  |
|-----------------|----------------------------------------------------------------|-------|----------------------------------|
| Site            | Malthouse Field,<br>London Road,<br>Haywards Heath<br>RH17 5QB | Date  | 16.10.2025                       |
|                 |                                                                | Sheet | 25-1418 D09 REV 9                |
|                 |                                                                | Job   | Loft Conversion<br>New Extension |
|                 |                                                                | Scale | 1:50 @A1, 1:100 @A3              |
| Title<br>Number | WSX441109,<br>WSX441110                                        | Title | As Shown                         |