



C:\Users\NathanRead\Evoke Transport\Evoke Projects - Documents\2022\R-22-0060 Downlands, Haywards Heath\50 Drawings\51 AutoCAD\R-22-0060.SP02.dwg

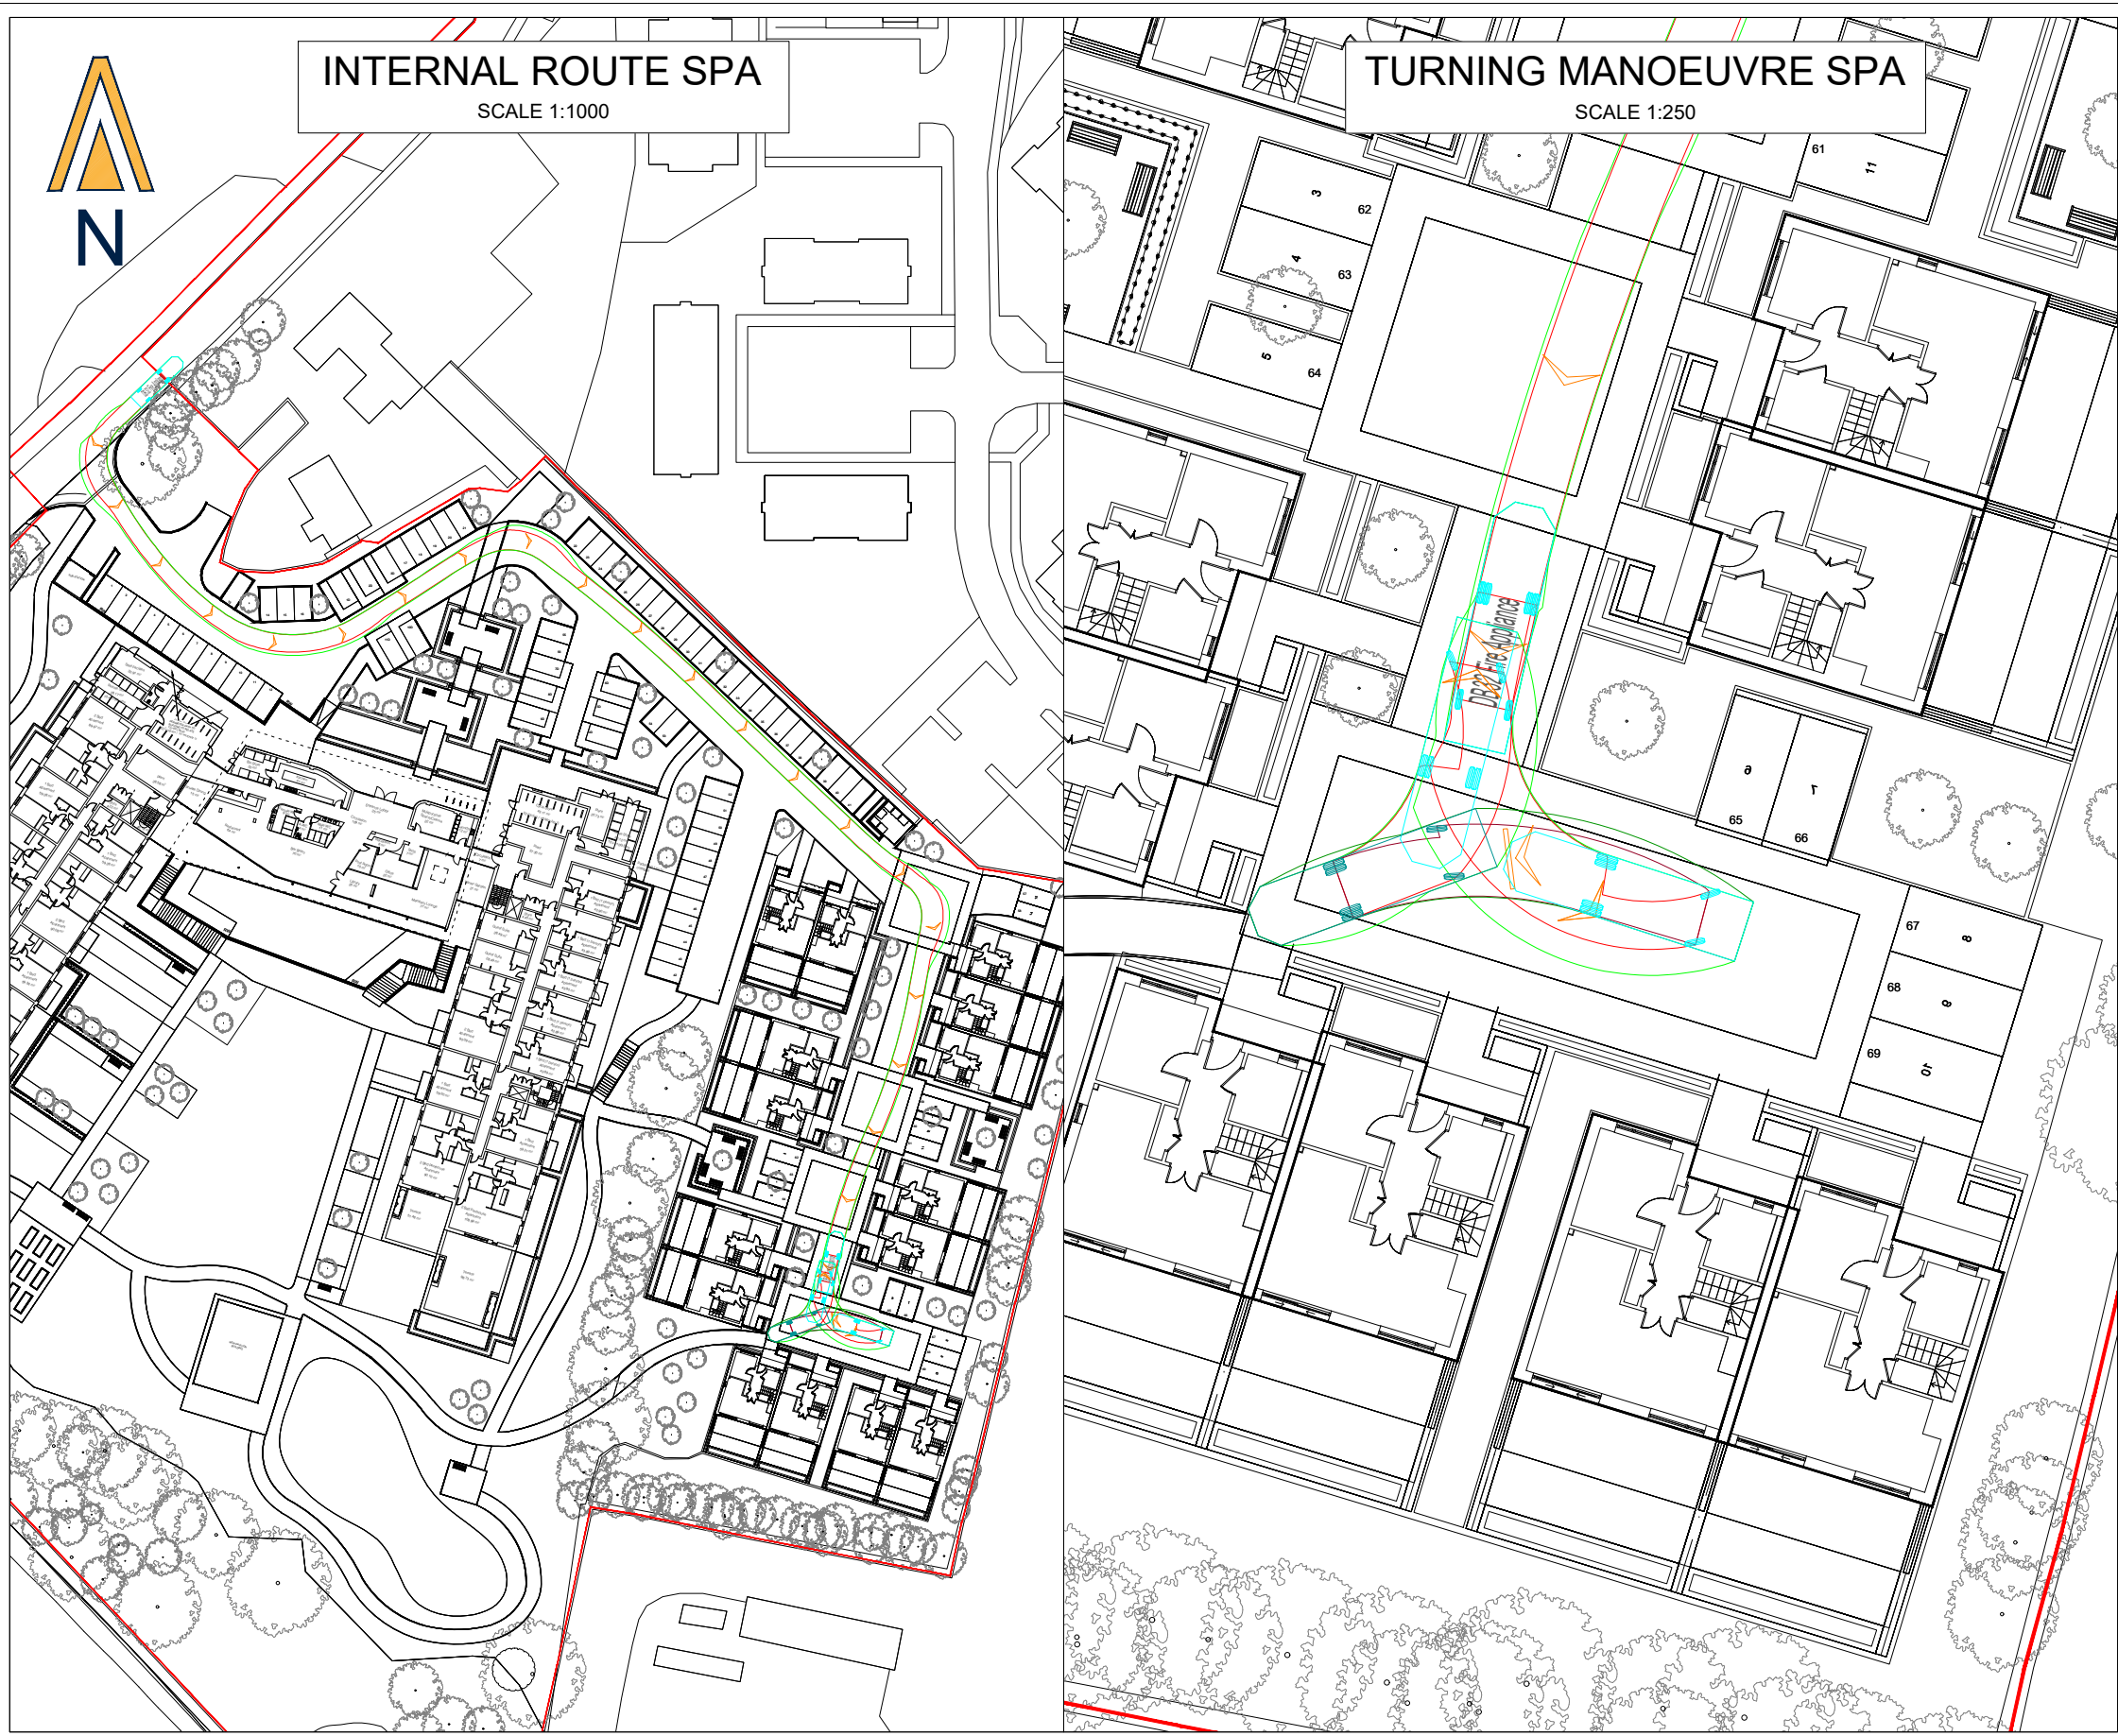

NOTES

1. DO NOT SCALE FROM THIS DRAWING. WORK FROM FIGURED DIMENSIONS ONLY.
2. EVOKE TRANSPORT PLANNING CONSULTANTS LIMITED ACCEPTS NO RESPONSIBILITY FOR THE ACCURACY OF THIRD PARTY INFORMATION - THIS MUST BE TREATED AS INDICATIVE ONLY AND THIS DRAWING IS TO BE USED FOR PLANNING PURPOSES ONLY.

VEHICLE PROFILE

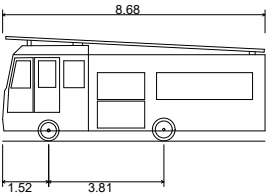

DB32 Fire Appliance	
Overall Length	8.680m
Overall Width	2.180m
Overall Body Height	3.452m
Min Body Ground Clearance	0.337m
Max Track Width	2.121m
Lock to lock time	6.00s
Kerb to Kerb Turning Radius	7.910m

VEHICLE TRACKING KEY

- BODY OUTLINE FORWARD MANOEUVRE
- BODY OUTLINE REVERSE MANOEUVRE
- CHASSIS OUTLINE FORWARD MANOEUVRE
- CHASSIS OUTLINE REVERSE MANOEUVRE

-	FIRST ISSUE	NR	DF	16.10.25
Rev	Amendment	Drn	App	Date

Reproduced from Ordnance Survey digital data with the permission of the Controller of His Majesty's Stationery Office, Crown copyright (License number 100022432).

Drawn by	NR	Approved by	DF	Date	16.10.25	
Scale	AS SHOWN @ A3		Job No	R-22-0060		
Drawing No	R-22-0060/SP02				Rev	-



Evoke Transport Consultants Limited
R+ Building
2 Blagrove Street
Reading, RG1 1AZ

Telephone: 01183 800 182
E: info@evoketransport.co.uk
W: www.evoketransport.co.uk

Project Name
DOWNLANDS, HAYWARDS HEATH

Drawing Title
FIRE TENDER (DB32)
SWEPT PATH ANALYSIS

Client

EDEN (DOWNLANDS)
LIMITED