



Scale Bar 1:100

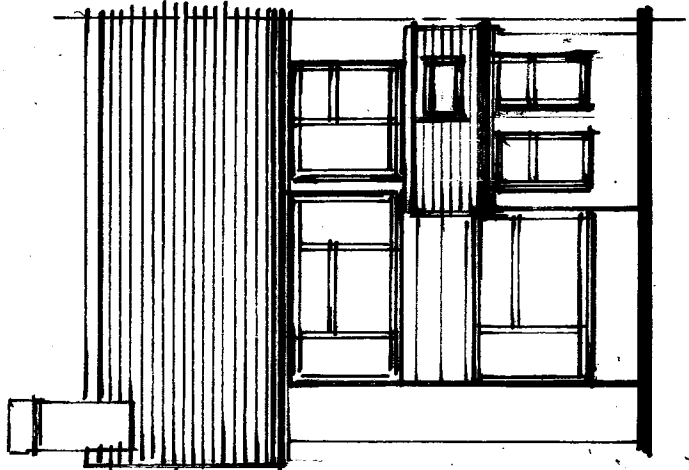

Front


2400

Right Side

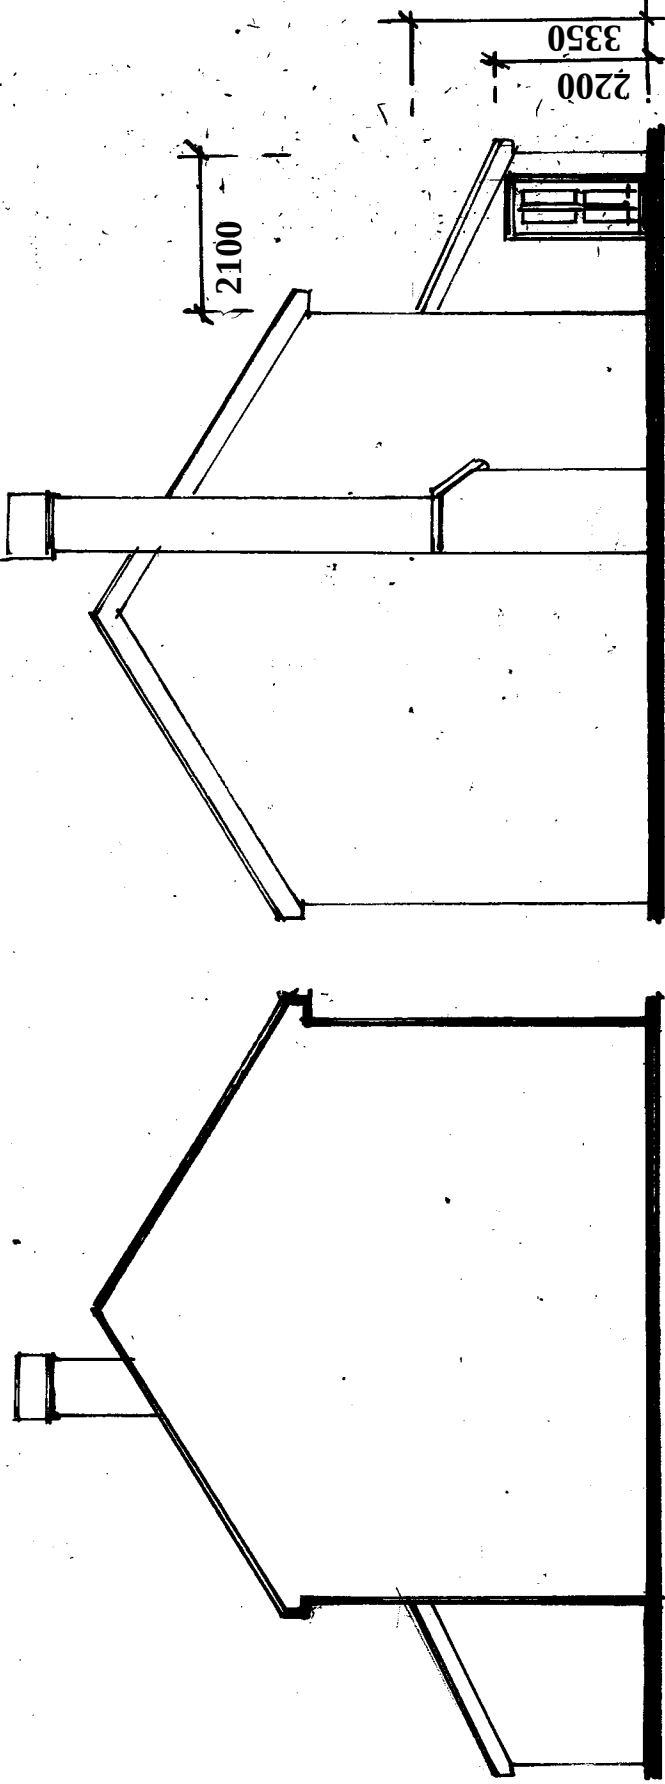


Left Side

Proposed Elevations

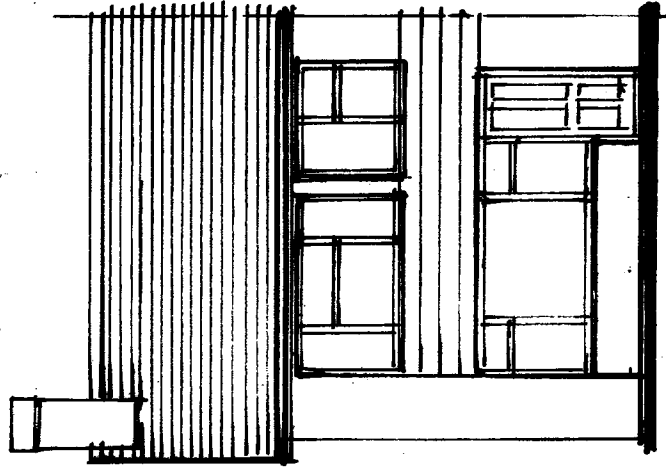

Front

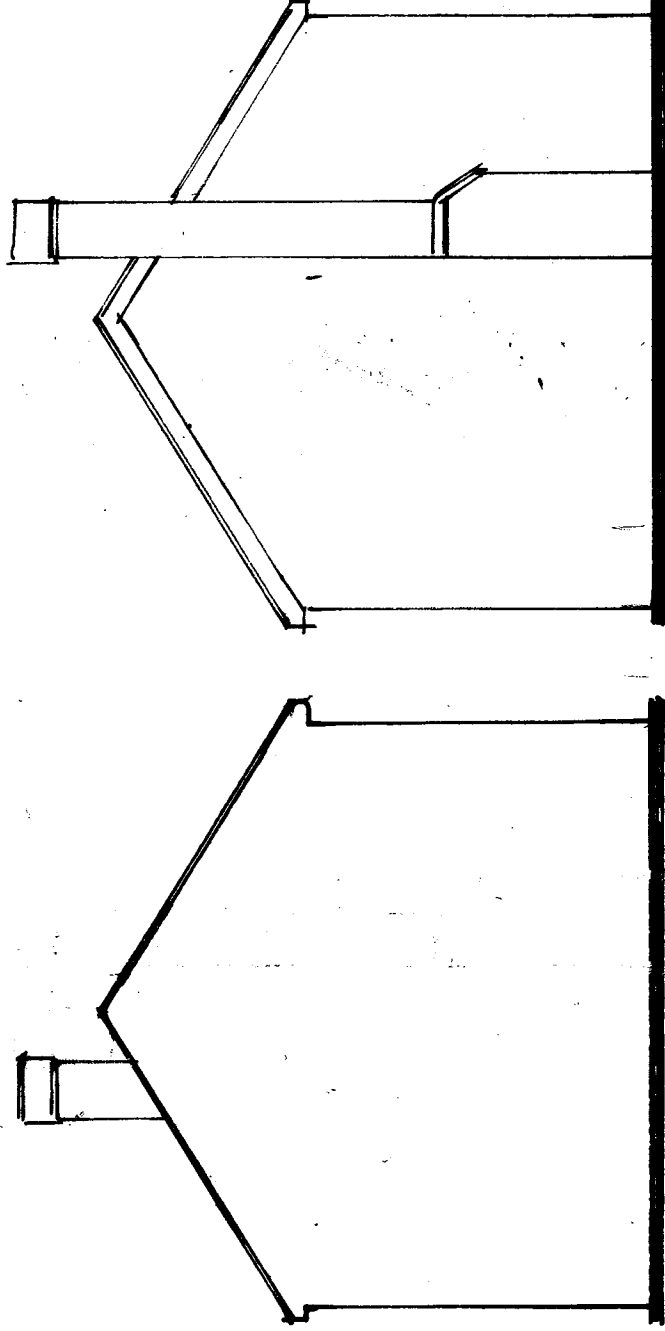

Right Side

Left Side

Existing Elevations

Amendments

Client

Mr & Mrs Wright

Date

Site Address

13 Erin Way
Burgess Hill
West Sussex
RH15 9PN

Proposal

Front Porch

Drawing Title

Elevations

Date

18/05/25

Drawn

S. Burrows

Scales

1:100

DWG NO. S13386/3

REV