


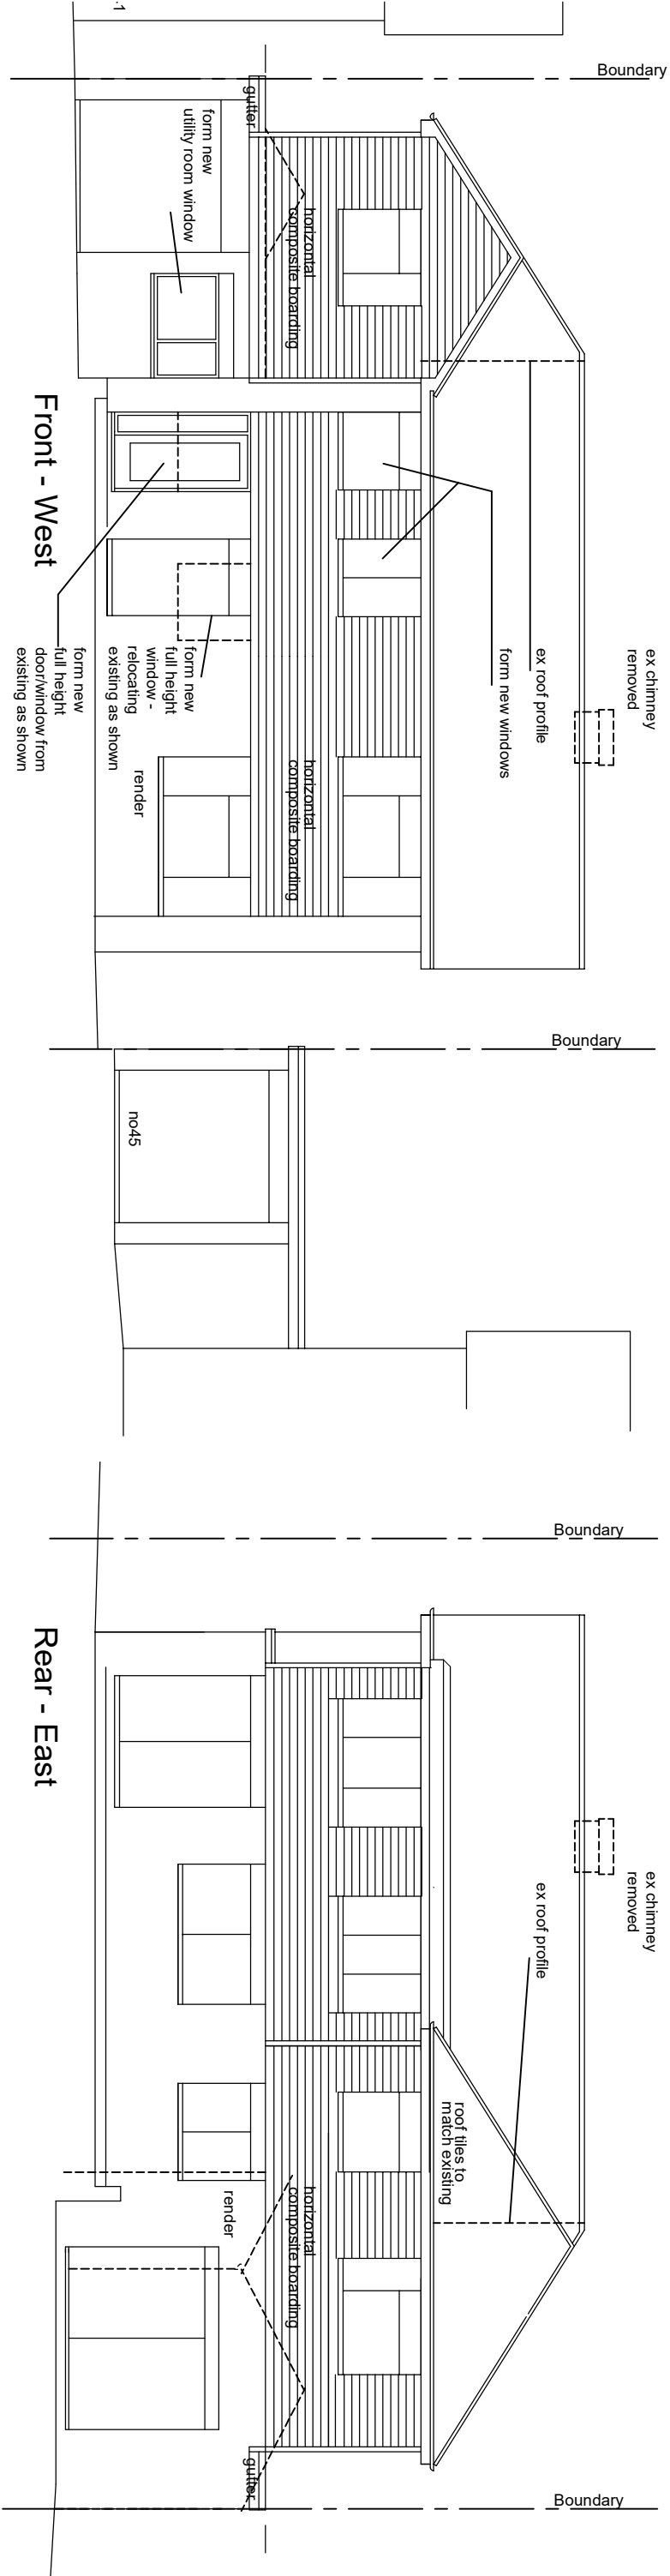

Side - North

Side - Rear

Project		Drawing Title		Project No.		Drawing No.	
43 Wilderness Road, Hurstpierpoint		Approved Elevations		WR43		sk02	
				Scale	Date	Drawn	
				1:100 @ A3			